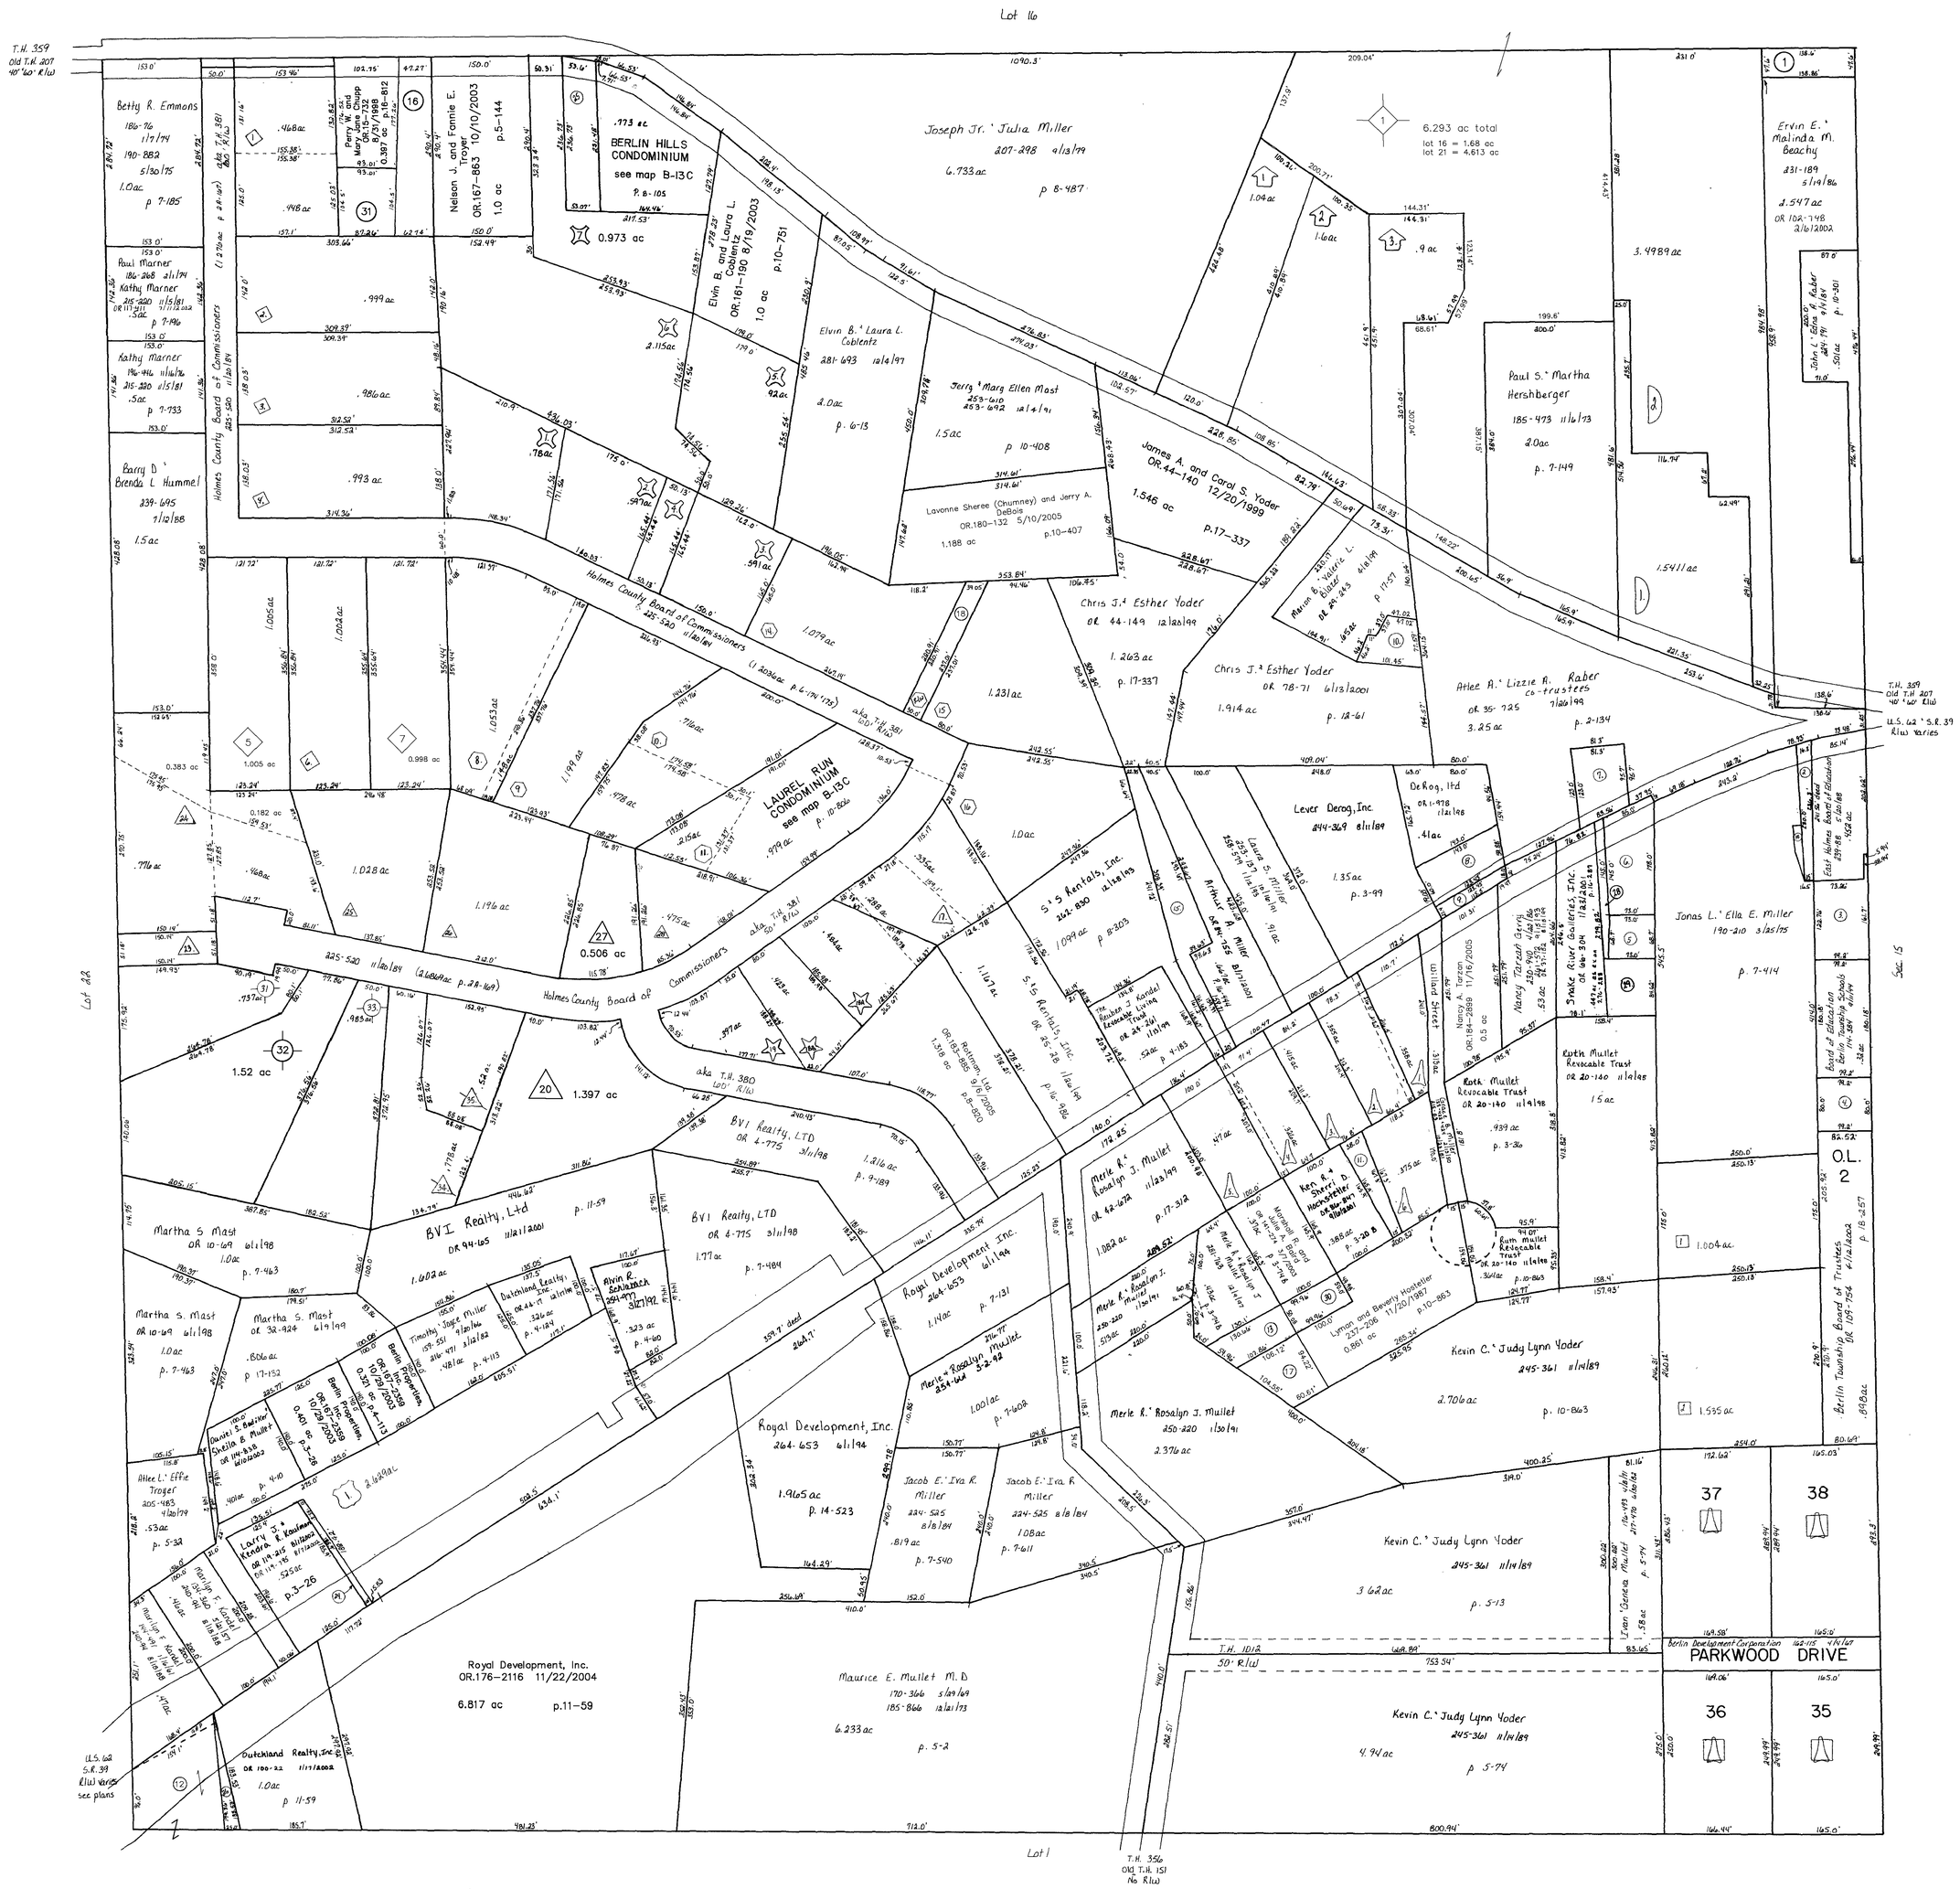


Garden View Subdivision
Plat 2-417 Platted 12/30/2005

Coblentz Drive Allotment plat 15-103
platted 8/20/96 B-13E

Somerset Allotment No.1 plat 17-56
platted 4/8/99 B-13E

Berlin West Subdivision plat 17-196
platted 7/28/99 B-13E

Walnut Grove Allotment No.1 plat 17-534
platted 6/21/2000 B-13E

Parkview Subdivision B-13E
Plat 2-129

Willard Miller Allotment Number One plat 2-63
Platted 5/29/57 B-13E

First Stutzman Subdivision plat 2A-167
Platted 4/16/77 B-13E

Second Stutzman Subdivision plat 6-174 & 175
Platted 7/6/78 B-13E

Third Stutzman Subdivision plat 2A-169
Platted 8/22/79 B-13E

Replat of Lots 18 and 19 3rd Stutzman S.D. p12-208
Platted 5/8/89 B-13E

Third Stutzman Subdivision Replat of Lots 29 & 30, plat 16-988
Platted 1/27/99 B-13E

Replat of Lot 22 & Pt. Lot 23, 3rd Stutzman Sub., plat 13-160
Platted 5/27/92 B-13E

Richard Weaver Allotment No.1 B-13 E
Plat 2-250 Platted 7/26/1995

# T-9, R-6
## 1st. Qtr. Lot 21
## BERLIN TWP.

**SCALE: 1" = 100'**

Last Revision: 12/30/2005

LET IT BE KNOWN, THIS MAP HAS BEEN PREPARED AS A REFERENCE GUIDE TO PROPERTY OWNERSHIP. WE BELIEVE THIS INFORMATION TO BE CORRECT AND CURRENT, HOWEVER, IT IS NOT INTENDED FOR ANY LEGAL USE, WHETHER IT BE IN SALES, TRANSFERS, TRADES, LEASES OF ANY TYPE, ETC., AND DO NOT ACCEPT RESPONSIBILITY FOR ERRORS OF ANY NATURE OR OMISSIONS CONTAINED HEREIN.

B-1313