(1st Qtr)

LOT 35

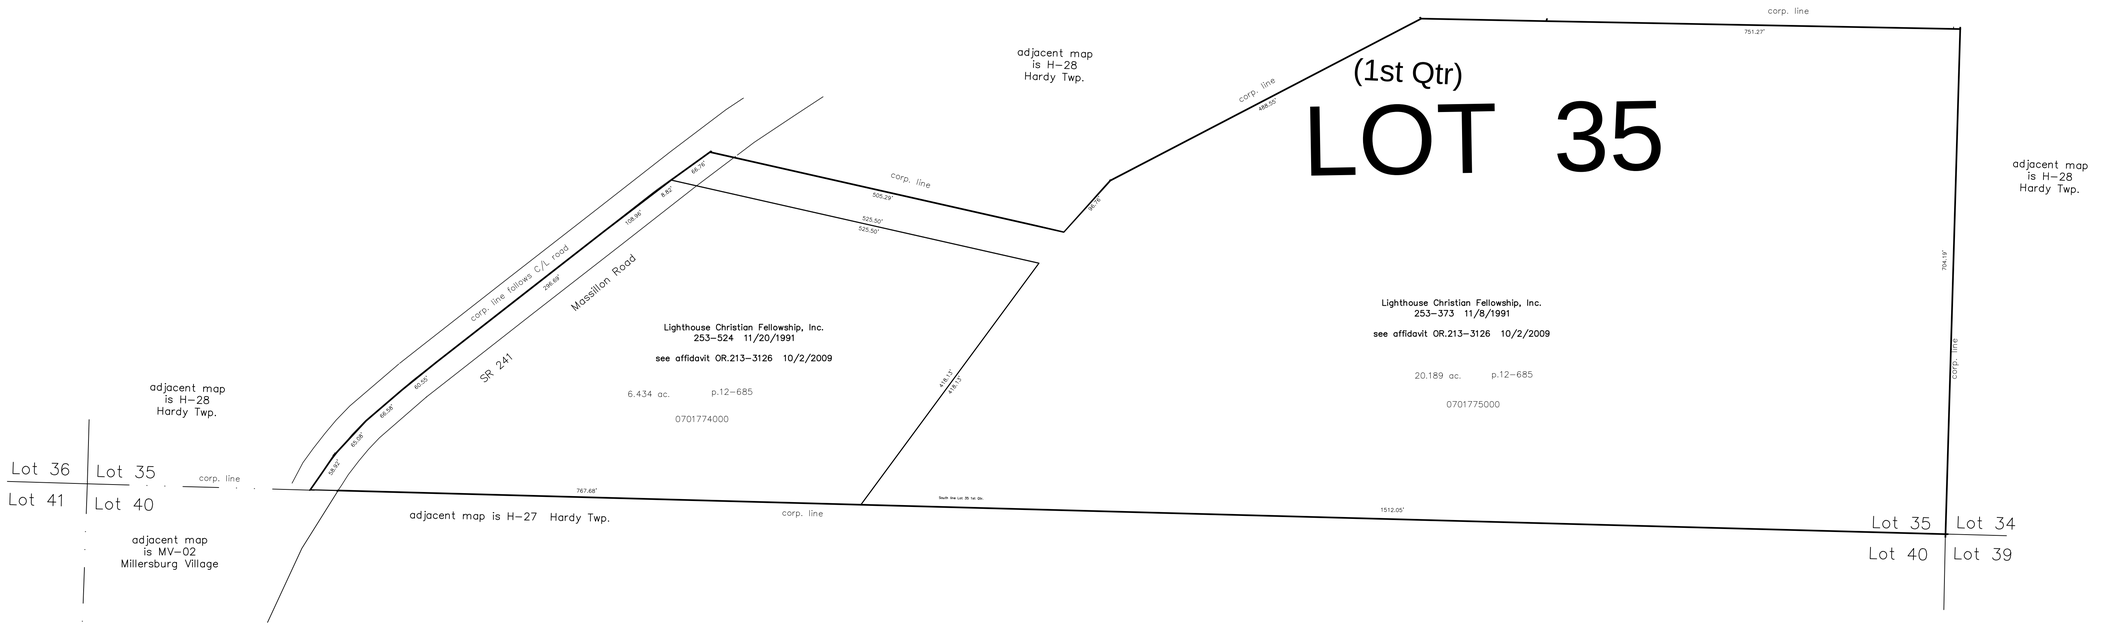

MAP	PLAT	ADDITION
---	DV 11-186	Original Town
MV-5	PV 1-6	Adamson Allotment
---	DV 4-568	Beckett's Addition of Out Lots
MV-7	PV 1-262	Calhoun Addition
MV-4	PV 1-64	Cary Addition
MV-3	SR 4-123	Cherryholmes Addition
MV-1	PV 1-333,343	Close Addition
MV-7	PV 1-49,144	Courtney Addition
MV-2	PV 1-106,107	Critchfield Addition
MV-4	PV 1-96	Crump's First Addition
MV-4	PV 1-132	Crump's Second Addition
MV-3	PV 1-129	Dimmock Addition
MV-2	PV 1-121	Everett Addition
MV-4	PV 1-400	Fairview Allotment
MV-3	PV 2-16	Farver Addition
MV-7	PV 2-149	First Rustic Acres Subdivision (aka Rustic Acres Subdivision)
MV-1	PV 1-135	Gaskill Addition
MV-7	PV 2-2	Glasgo Addition
MV-1	PV 1-357,362	Glass Plant Addition (aka Pleasant View Glass Plant Addition)
MV-7	PV 4-96	Greendale Acres
MV-1	PV 1-60	Hoxworth Addition
MV-2	PV 1-102	Hulce Addition
MV-7	PV 1-31	Ingle's First Addition
MV-7	PV 1-92	Ingle's Second Addition
MV-7	PV 1-292	Ingle's Subdivision Of Section 19
MV-3	PV 1-8	Irvin and Enos First Addition
MV-3	PV 1-19	Irvin and Enos Second Addition
MV-5	PV 2-38	Lakeview Addition
MV-2	PV 2-337	Ledges Subdivision Phase 1
MV-2	PV 2-369	Ledges Subdivision Phase 2
MV-4	PV 1-33	Mayer Addition
MV-15	PV 2-387	Meadow Glen Subdivision
MV-4	PV 1-366	Miller Addition
MV-11	PV 2-276	Parkview Heights Subdivision
MV-11	PV 17-643	Replat of Lot 7
MV-11	PV 19-6	Replat of Lot 5
MV-11	PV 19-1895	Replat of Lot 6
MV-1	PV 1-357,362	Pleasant View Glass Plant Addition (aka Glass Plant Addition)
MV-1	PV 2-30	Rottman Addition
MV-7	PV 2-149	Rustic Acres Subdivision (aka First Rustic Acres Subdivision)
---	PV 4-195	Second Addition (DV 4-315, SR 5-186)
MV-7	PV 1-151	Schnorr's First Addition
MV-7	PV 1-152	Schnorr's Second Addition
MV-6	PV 1-123	Smith Addition
MV-2	PV 1-49	Subdivision Of Lot 46
MV-1	PV 2-26	Telsher Subdivision
MV-4	PV 1-10	Tidball Addition
MV-4	PV 1-411,413	Uhl Allotment
MV-3	PV 2-239	Victor Estates No. 1
MV-13	PV 19-1665	Villas at Fire Ridge Allotment
MV-3	PV 1-94	Walkup Addition

0' 100' 200' 300'

1" = 100'

LET IT BE KNOWN, THIS MAP HAS BEEN PREPARED AS A REFERENCE GUIDE TO PROPERTY OWNERSHIP. WE BELIEVE THIS INFORMATION TO BE CORRECT AND CURRENT, HOWEVER IT IS NOT INTENDED FOR ANY LEGAL USE, WHETHER IT BE IN SALES, TRANSFERS, TRADES, LEASES OF ANY TYPE, ETC., AND DO NOT ACCEPT RESPONSIBILITY FOR ERRORS OF ANY NATURE OR OMISSIONS CONTAINED HEREIN.

S.F.T. new survey required for next transfer

Last Revision: 10/2/2009

Incorporated
Village of Millersburg
Lot 35
T-9, R-7, 1st Qtr.
Hardy Twp.
Holmes County, Ohio

MV-14