1700632000 (1) H.I. Smith Oil & Gas, Inc.
223–244 4/6/1984
0.508 ac p.9–173

1700582000 (2) Denzil L. Thomas and Shirley Hines
234–918 4/22/1987
1.412 ac p.7–788

1700034000 (3) Brian L. Raynor
Melissa D. La Vine
OR.104–589 2/20/2002
0.53 ac p.8–630

1700297000 (5) David Scott and Victoria Darlene (Hutchison) Swartzentruber
273–239 5/1/1996
OR.202–1518 2/5/2008
0.84 ac p.7–327

1700105000 (6) Norman L. and Laura J. Bowman
230–634 3/21/1986
0.46 ac p.5–77

1700615000 (7) Laura J. Bowman
241–874 1/9/1989
278–180 5/9/1997
0.028 ac p.12–129

1700493000 (8) Verda M. and Mitchell L. Vaughn
OR.1–26 12/30/1997
0.46 ac p.4–174

1700615001 (9) Verda M. and Mitchell L. Vaughn
OR.1–26 12/30/1997
0.05 ac p.10–576

1700270000 (10) Teresa L. Welker
OR.190–3165 8/8/2006
0.54 ac p.4–100

1700587000 (11) V.O. Menuez & Son, Inc.
181–1001 11/3/1972
0.9 ac p.5–158

1700586000 (12) V.O. Menuez & Son, Inc.
182–163 11/20/1972
0.5 ac

1700494000 (13) Cleta D. Leguillon
248–637 9/12/1990
0.43 ac

1700476000 (14) Jolene L. Chupp and Jason K. Peterson
OR.187–2746 4/4/2006
0.568 ac p.16–577

1700184000 (15) Morris L. Miller
Linda Hostetler
OR.150–244 5/23/2003
1.0 ac p.18–626

1760043000 (16) Village of Holmesville
182–456 12/21/1972
0.136 ac p.5–164

1700619006 (17) Marjorie R. McGirr
OR.31–482 5/13/1999
OR.174–2433 8/25/2004
1.137 ac p.17–103

1700194004 (18) Roy A. and Barbara L. Miller, trustees
OR.208–2792 1/29/2009
0.977 ac p.16–589

1700118002 (19) Roger L. and Jacqueline R. McCluggage
OR.185–3265 1/3/2006
0.638 ac p.16–996

1700572001 (20) C.K.S. Properties–Holmesville, LLC
OR.188–3066 5/16/2006
0.459 ac p.18–342

1700582001 (21) Robert L. and Ramona L. Hines
OR.189–223 5/22/2006
0.268 ac p.19–715

1700614000 (22) Martin D. and Dee–Ann K. Lemon
OR.195–2346 3/23/2007
1.692 ac p.8–835

1760011000 (23) Board of Education of the Prairie Local School District
128–298 7/16/1953
1.961 ac

1700118004 (24) Trustees of the Holmesville Church of Christ
aka the Church of Christ
OR.57–874 8/31/2000
OR.204–848 4/30/2008
1.4706 ac p.17–620

1700633003 (25) Kenny and Kimberly S. Jacobs
265–690 8/25/1994
1.938 ac p.14–586

1700618000 (26) The State of Ohio, Department of Natural Resources
218–554 10/21/1982
218–558 10/21/1982
1.58749 ac p.2–177

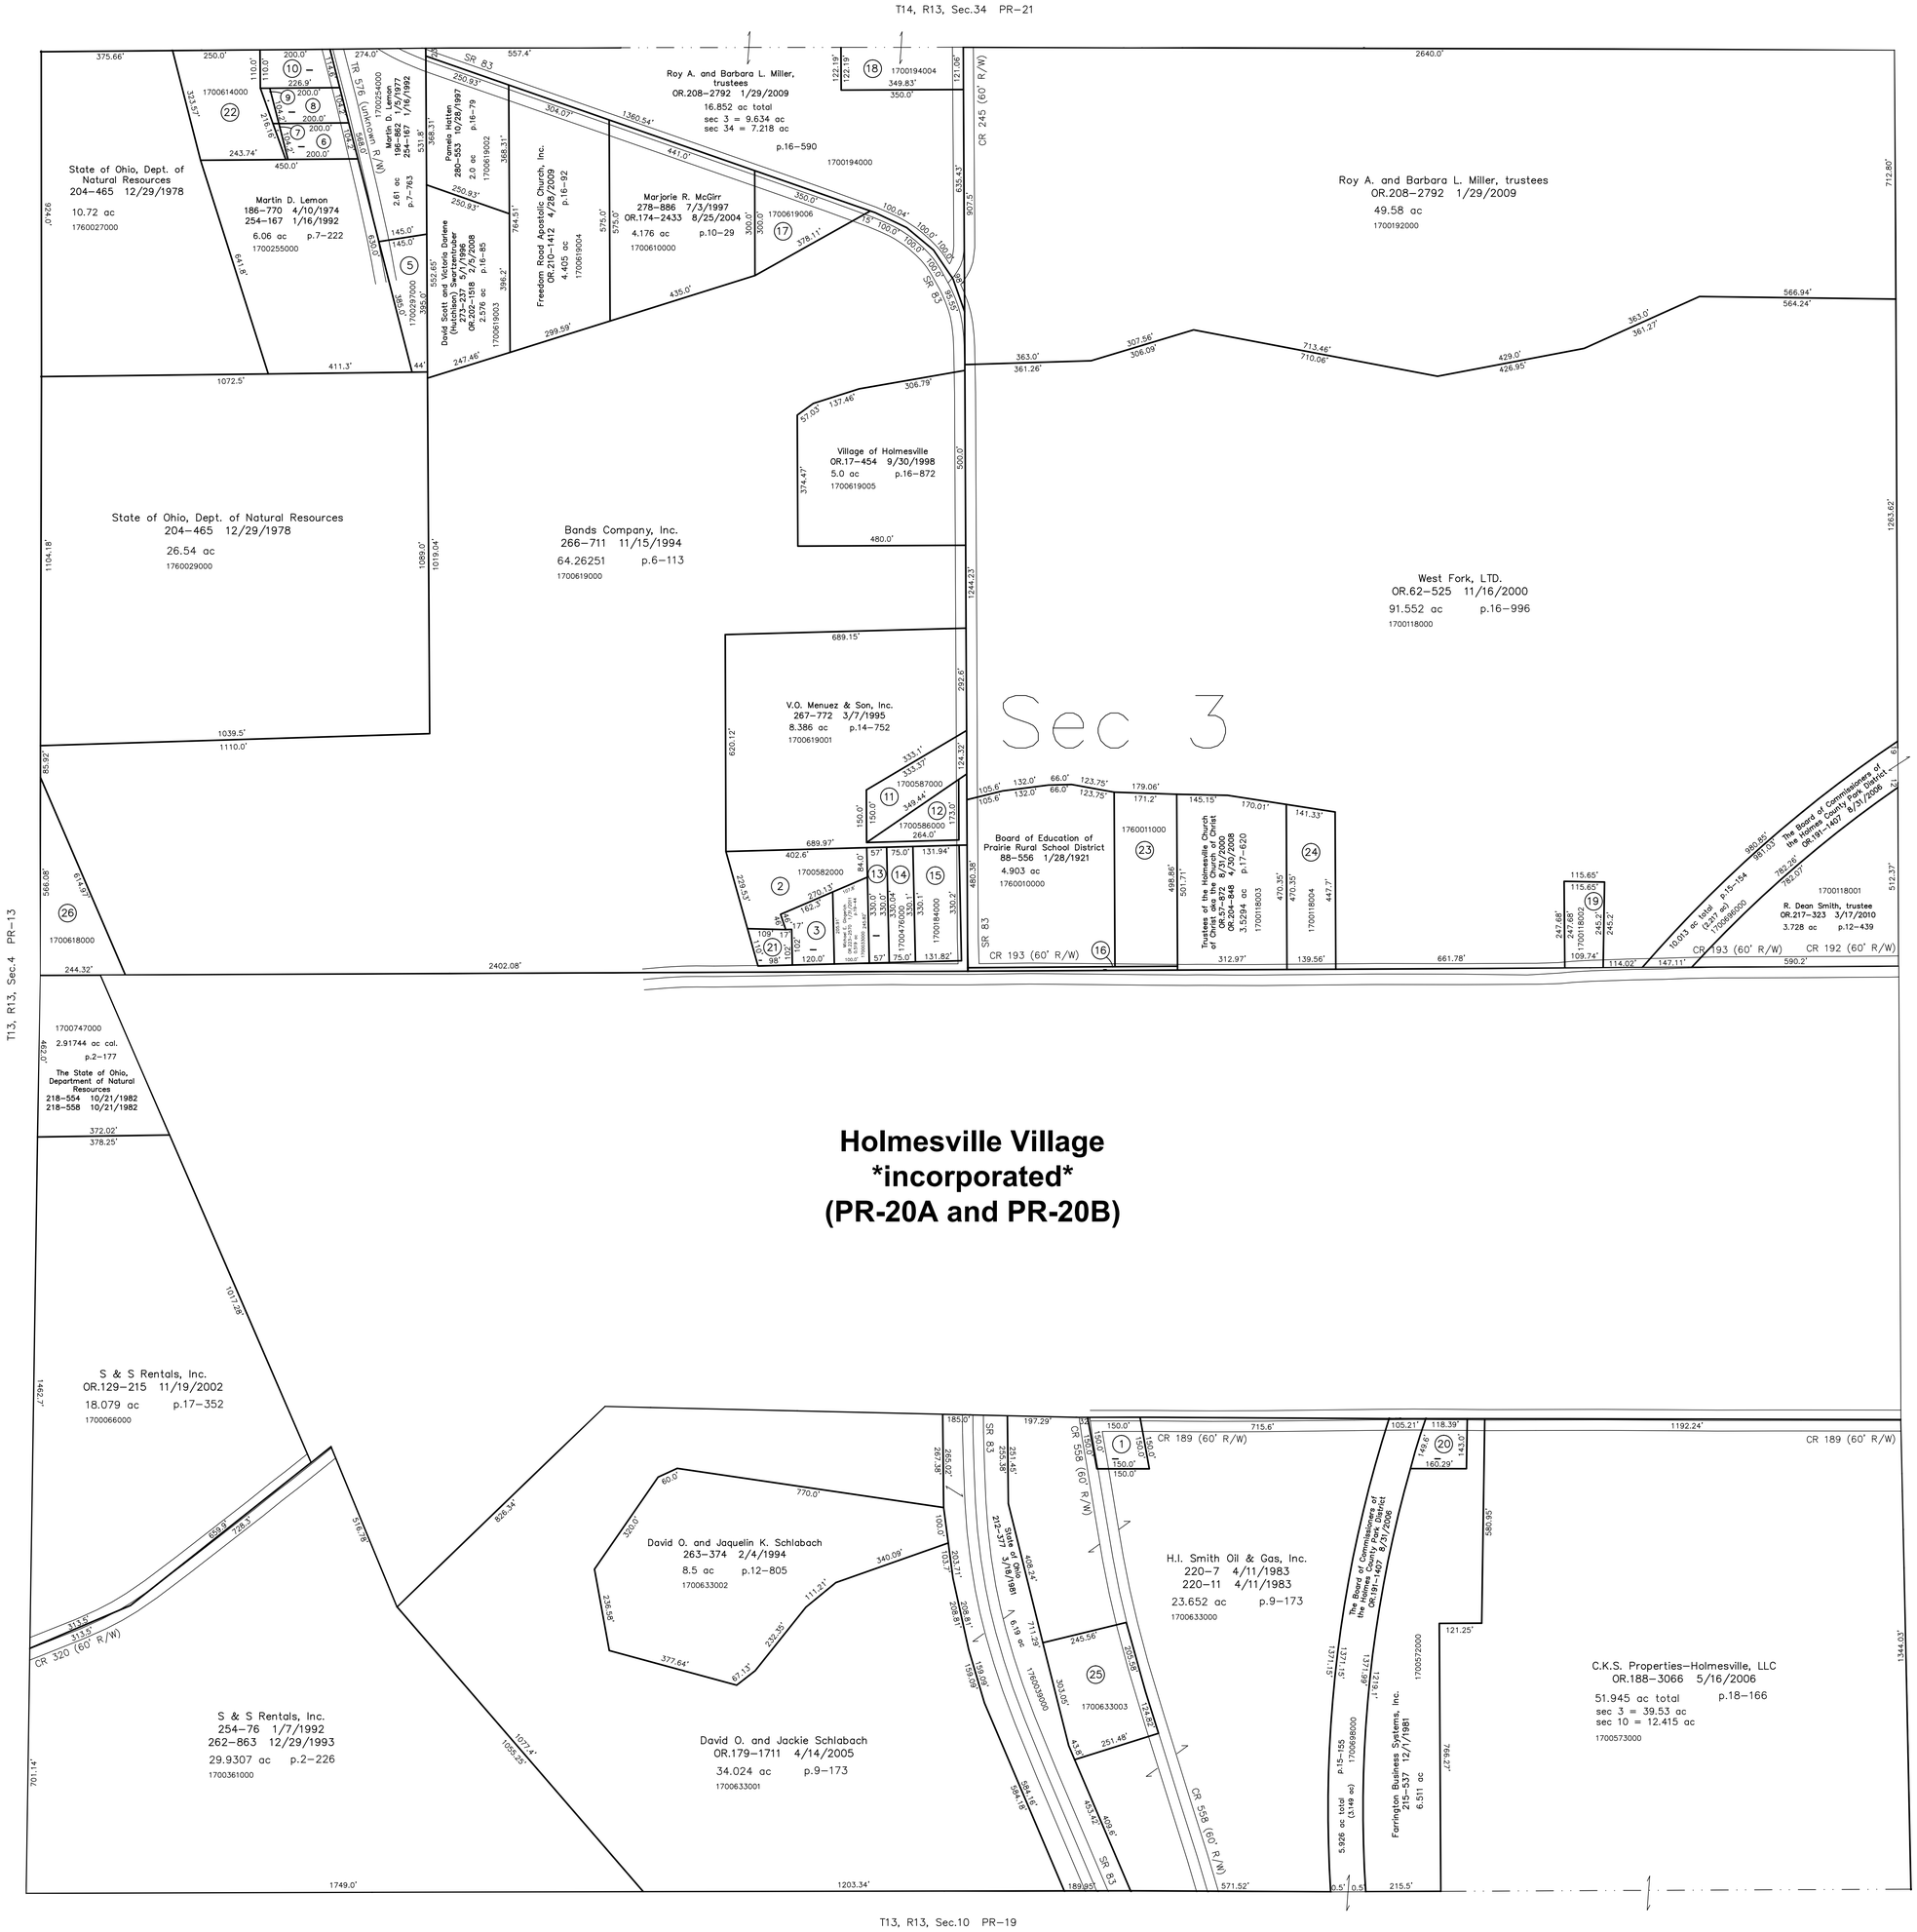

Holmesville Village
incorporated
(PR-20A and PR-20B)

0' 200' 400' 600'
1" = 200'

LET IT BE KNOWN, THIS MAP HAS BEEN PREPARED AS A REFERENCE GUIDE TO PROPERTY OWNERSHIP. WE BELIEVE THIS INFORMATION TO BE CORRECT AND CURRENT, HOWEVER IT IS NOT INTENDED FOR ANY LEGAL USE, WHETHER IT BE IN SALES, TRANSFERS, TRADES, LEASES OF ANY TYPE, ETC., AND DO NOT ACCEPT RESPONSIBILITY FOR ERRORS OF ANY NATURE OR OMISSIONS CONTAINED HEREIN.

⃠ new survey required for next transfer

Last Revision: 1/31/2011

T-13, R-13, Sec.3
Prairie Twp.
Holmes County, Ohio

PR-20