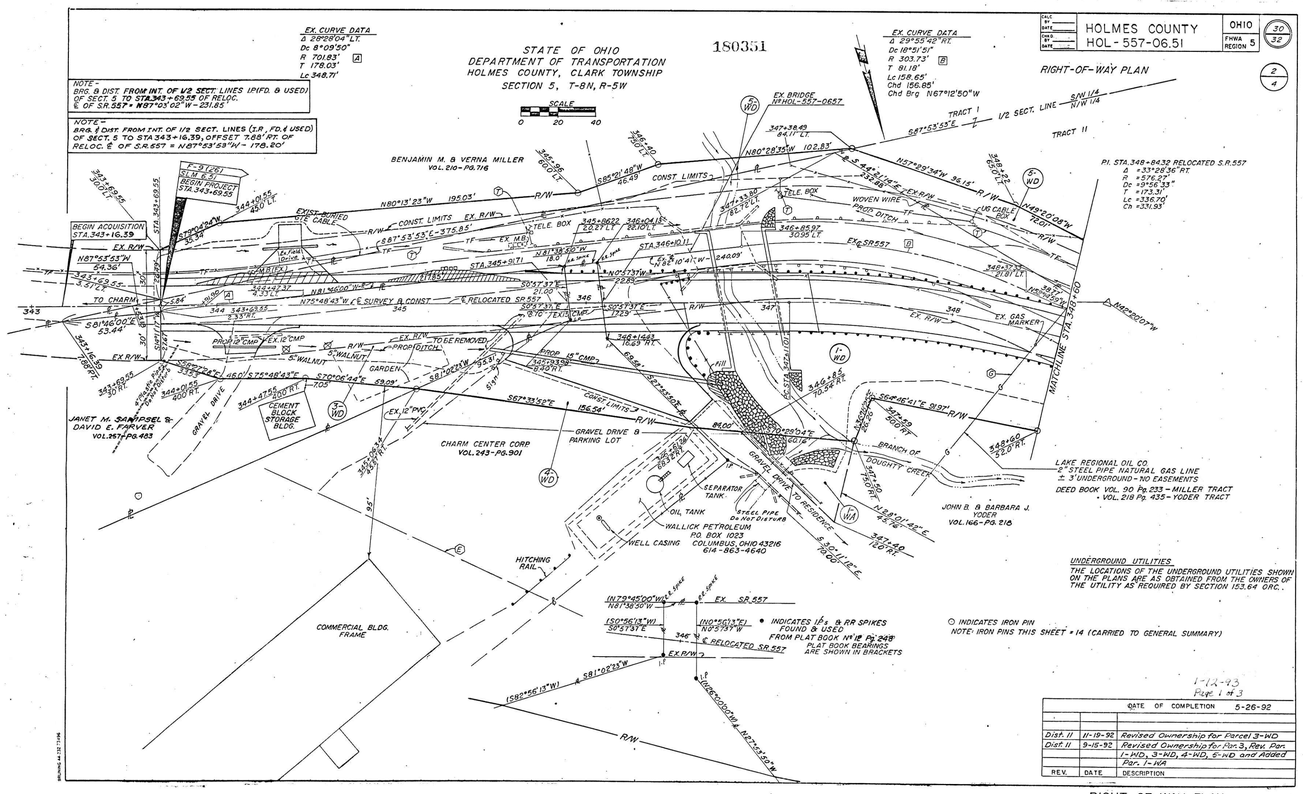

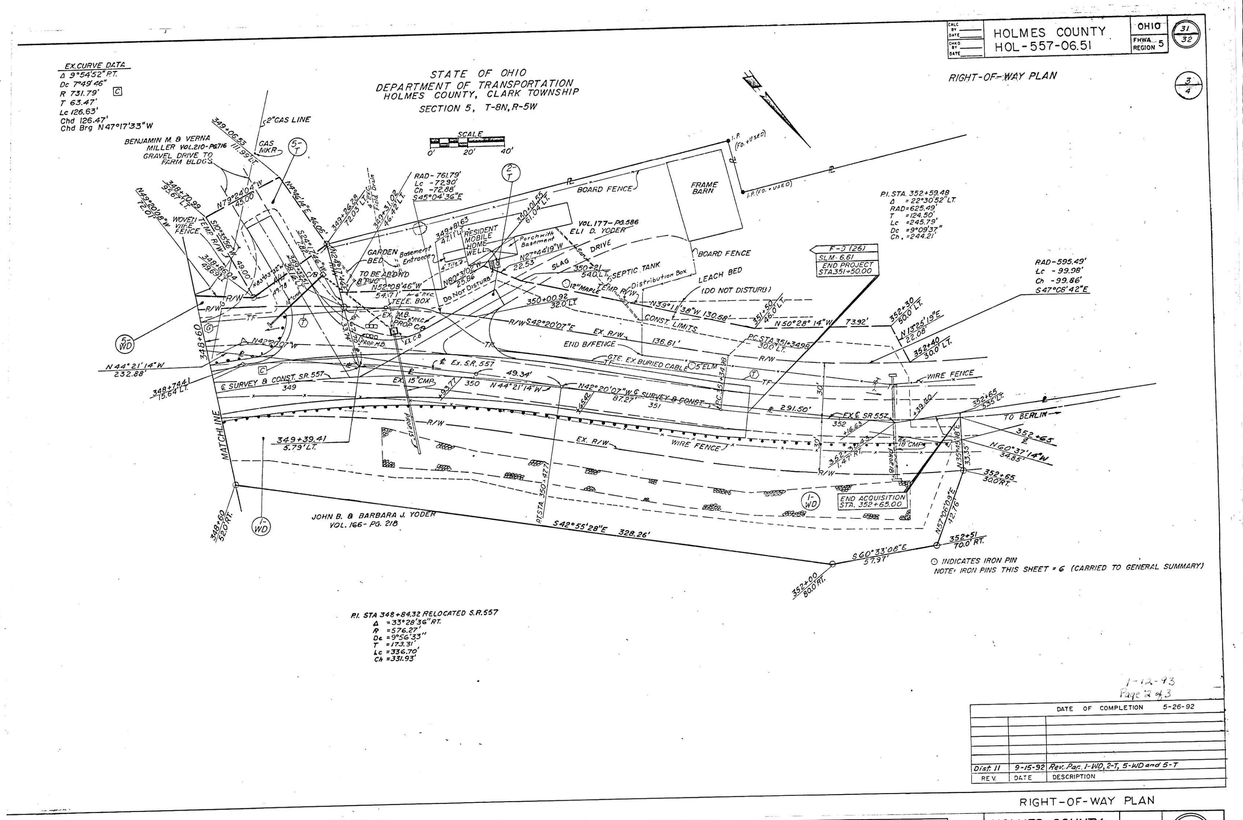

SUMMARY OF ADDITIONAL RIGHT OF WAY

TOTAL NUMBER OF
1 OWNERSHIPS
4 TOTAL TAKES
0 OWNERSHIPS WITH STRUCTURES INVOLVED
0 OWNERSHIPS WITH "P" ITEMS

NOTE: RECORD AREA AFTER OUT SALES MINUS TOTAL P.R.O. MINUS NET TAKE EQUALS NET RESIDUE.

NOTE: AREAS IN ACRES

PARCEL No.	OWNER	SHEET No.	OWNERS RECORD BOOK	OWNERS RECORD PAGE	RECORD AREA	TOTAL P.R.O.	GROSS TAKE	P.R.O. IN TAKE	NET TAKE	STRUCTURE	NET RESIDUE LEFT	NET RESIDUE RIGHT	AUDITORS PARCEL NO.	ACCEPTANCE PER PARCEL NO.	TYPE FUNDS	REMARKS AND PERSONALTY	AS ACQUIRED VOL.	AS ACQUIRED PAGE
1-WD	JOHN B. & BARBARA J. YODER	2 & 3	166	218	77.361	1.067	1.480	0.717	0.763	–	–	61.321	02-00693	63.151	STATE	TAKE IS FROM 02-00693		
												14.21	01-00835	14.21				
1-WA							0.031	—	0.031						STATE	TO PROVIDE WORK AREA		
2-T	ELI D. YODER	3	177	586	1.58	0.351	0.129	–	0.129	–	1.229	–	02-00670	0.71	STATE	GRADING + DRIVE CONSTR.– DURATION		
													02-00671	0.87		1 YR.		
3-WD	JANET M. SAMPSEL & DAVID E. FARVER	2	257	483	0.960	0.302	0.226	0.156	0.070	–	–	0.588	02-00091	0.960	STATE			
4-WD	CHARM CENTER CORP. (AN OHIO CORP.)	2	243	901	2.019	0.0828	0.1113	0.0125	0.0988	–	—	1.6374	02-00692001	2.019	STATE			
5-WD	BENJAMIN M. & VERNA MILLER, REMAINDERMAN,	2 & 3	210	716	88.647	0.358	0.145	0.058	0.087	–	88.202	—	02-00874	88.647	STATE			
	MOSES M. & AMANDA MILLER, LIFE ESTATE				8.359	0.084	0.139	0.084	0.055	–	8.220	—	02-00871	8.359				
					15.560	0.34	–	—	—	–	15.220	—	02-00235	15.56		THIS TRACT NOT INVOLVED		
	TOTALS				112.566	0.782	0.284	0.142	0.142	–	111.642	—						
5-T		3	210	716	8.359		0.052	—	0.052						STATE	GRADING & DRIVE CONSTRUCTION		
																DURATION (1 YEAR)		

HOLMES COUNTY
HOLMES COUNTY
32
32
HOL-557-6.51
4
4
RIGHT OF WAY
STATE JOB NO. 11945 (0)

180351

RECD. JAN 13 1993
AT 10:38 O'CLOCK AM
RECORDED JAN 14 1993
Plat VOL 2 PG 235
Holmes Co. Ohio Fee: 24.00
Sharon Miller Recorder
Deed vol 258 pgs 587-589-592-595

1-12-93
Page 3 of 3

DATE OF COMPLETION 5-26-92

REV.	DATE	DESCRIPTION
Dist. 11	11-19-92	Revised Ownership for Par. 3-WD
Dist. 11	9-15-92	Revised Ownership for Par. 3-WD, Rev. Par. 1-WD, 2-T, 3-WD, 4-WD, 5-WD and Added Par. 1-WA
Dist. 11	6-30-92	Rev. ART Page for Par. 5-T and Rev. Auditor's Parcels for Par. 1 & 4.

RIGHT OF WAY–SUMMARY SHEET