201000068192
RITCHFIELD,
& JOHNSTON ATTYS
MILLERSBURG OH

Instrument 201000068192 OR
Book Page 2 421

201000068192
Filed for Record in
HOLMES COUNTY OH
ANITA HALL, COUNTY RECORDER
10-12-2010 At 10:47 am.
PLAT LARGE 86.40
OR Book 2 Page 421 - 421
OR V 221 page 979

KILLBUCK TOWNSHIP
N.E., N.W. & S.E. QTRS. SECTION 9
N.W. & S.W. QTRS. SECTION 10
T-8 N; R-8 W
HOLMES COUNTY, OHIO

SURVEYED FOR: HELEN TAYLOR

REFERENCES

DEED VOL. 273 PAGE 424	PLAT VOL. 2 PAGE 105
DEED VOL. 249 PAGE 940	PLAT VOL. 16 PAGE 858
DEED VOL. 274 PAGE 400	PLAT VOL. 18 PAGE 575
DEED VOL. 212 PAGE 53	PLAT VOL. 8 PAGE 644
DEED VOL. 278 PAGE 292	PLAT VOL. 7 PAGE 381
DEED VOL. 276 PAGE 154	PLAT VOL. 8 PAGE 624
DEED VOL. 56 PAGE 65	PLAT VOL. 3 PAGE 63
DEED VOL. 210 PAGE 346	PLAT VOL. 3 PAGE 23
DEED VOL. 209 PAGE 853	PLAT VOL. 3 PAGE 66
DEED VOL. 238 PAGE 47	PLAT VOL. 2 PAGE 113
DEED VOL. 203 PAGE 795	PLAT VOL. 3 PAGE 91
DEED VOL. 250 PAGE 428	PLAT VOL. 14 PAGE 163
O.R. VOL. 166 PAGE 64	PLAT VOL. 16 PAGE 844
O.R. VOL. 194 PAGE 669	BEARINGS FROM GEODETIC NORTH
O.R. VOL. 16 PAGE 471	
O.R. VOL. 192 PAGE 1835	
O.R. VOL. 193 PAGE 1380	
O.R. VOL. 114 PAGE 960	
O.R. VOL. 77 PAGE 245	
O.R. VOL. 125 PAGE 613	

0 200 400
SCALE: 1"=200'

▲ R.R. SPIKE FOUND
● 5/8" REBAR FOUND UNLESS OTHERWISE NOTED
△ R.R. SPIKE SET
○ 5/8" REBAR SET WITH I.D. CAP I.D. CAP MARKED "BAKER 6938"

(A) KATHERINE TAYLOR CLINE (aka CATHERINE T. CLINE) D.V. 196-771 D.V. 238-47
(B) KATHERINE TAYLOR CLINE (aka CATHERINE T. CLINE) D.V. 189-546 D.V. 238-47
(C) CATHERINE TAYLOR CLINE and CLINE BROTHERS TREE SERVICE, INC. D.V. 209-853
(D) CATHERINE TAYLOR CLINE and CLINE BROTHERS TREE SERVICE, INC. D.V. 209-853
(E) CATHERINE T. CLINE O.R. 173-2838
(F) KATHERINE TAYLOR CLINE (aka CATHERINE T. CLINE) D.V. 189-546 D.V. 238-47
(G) ROGER COLLIER O.R. 216-320
(H) CHAD E. CLINE D.V. 276-154
(I) CHAD E. CLINE O.R. 192-1835
(J) CHAD E. CLINE O.R. 193-1380
(K) DENNIS RAY LISENBY O.R. 214-198
(L) CHAD and MELISSA CLINE O.R. 144-204

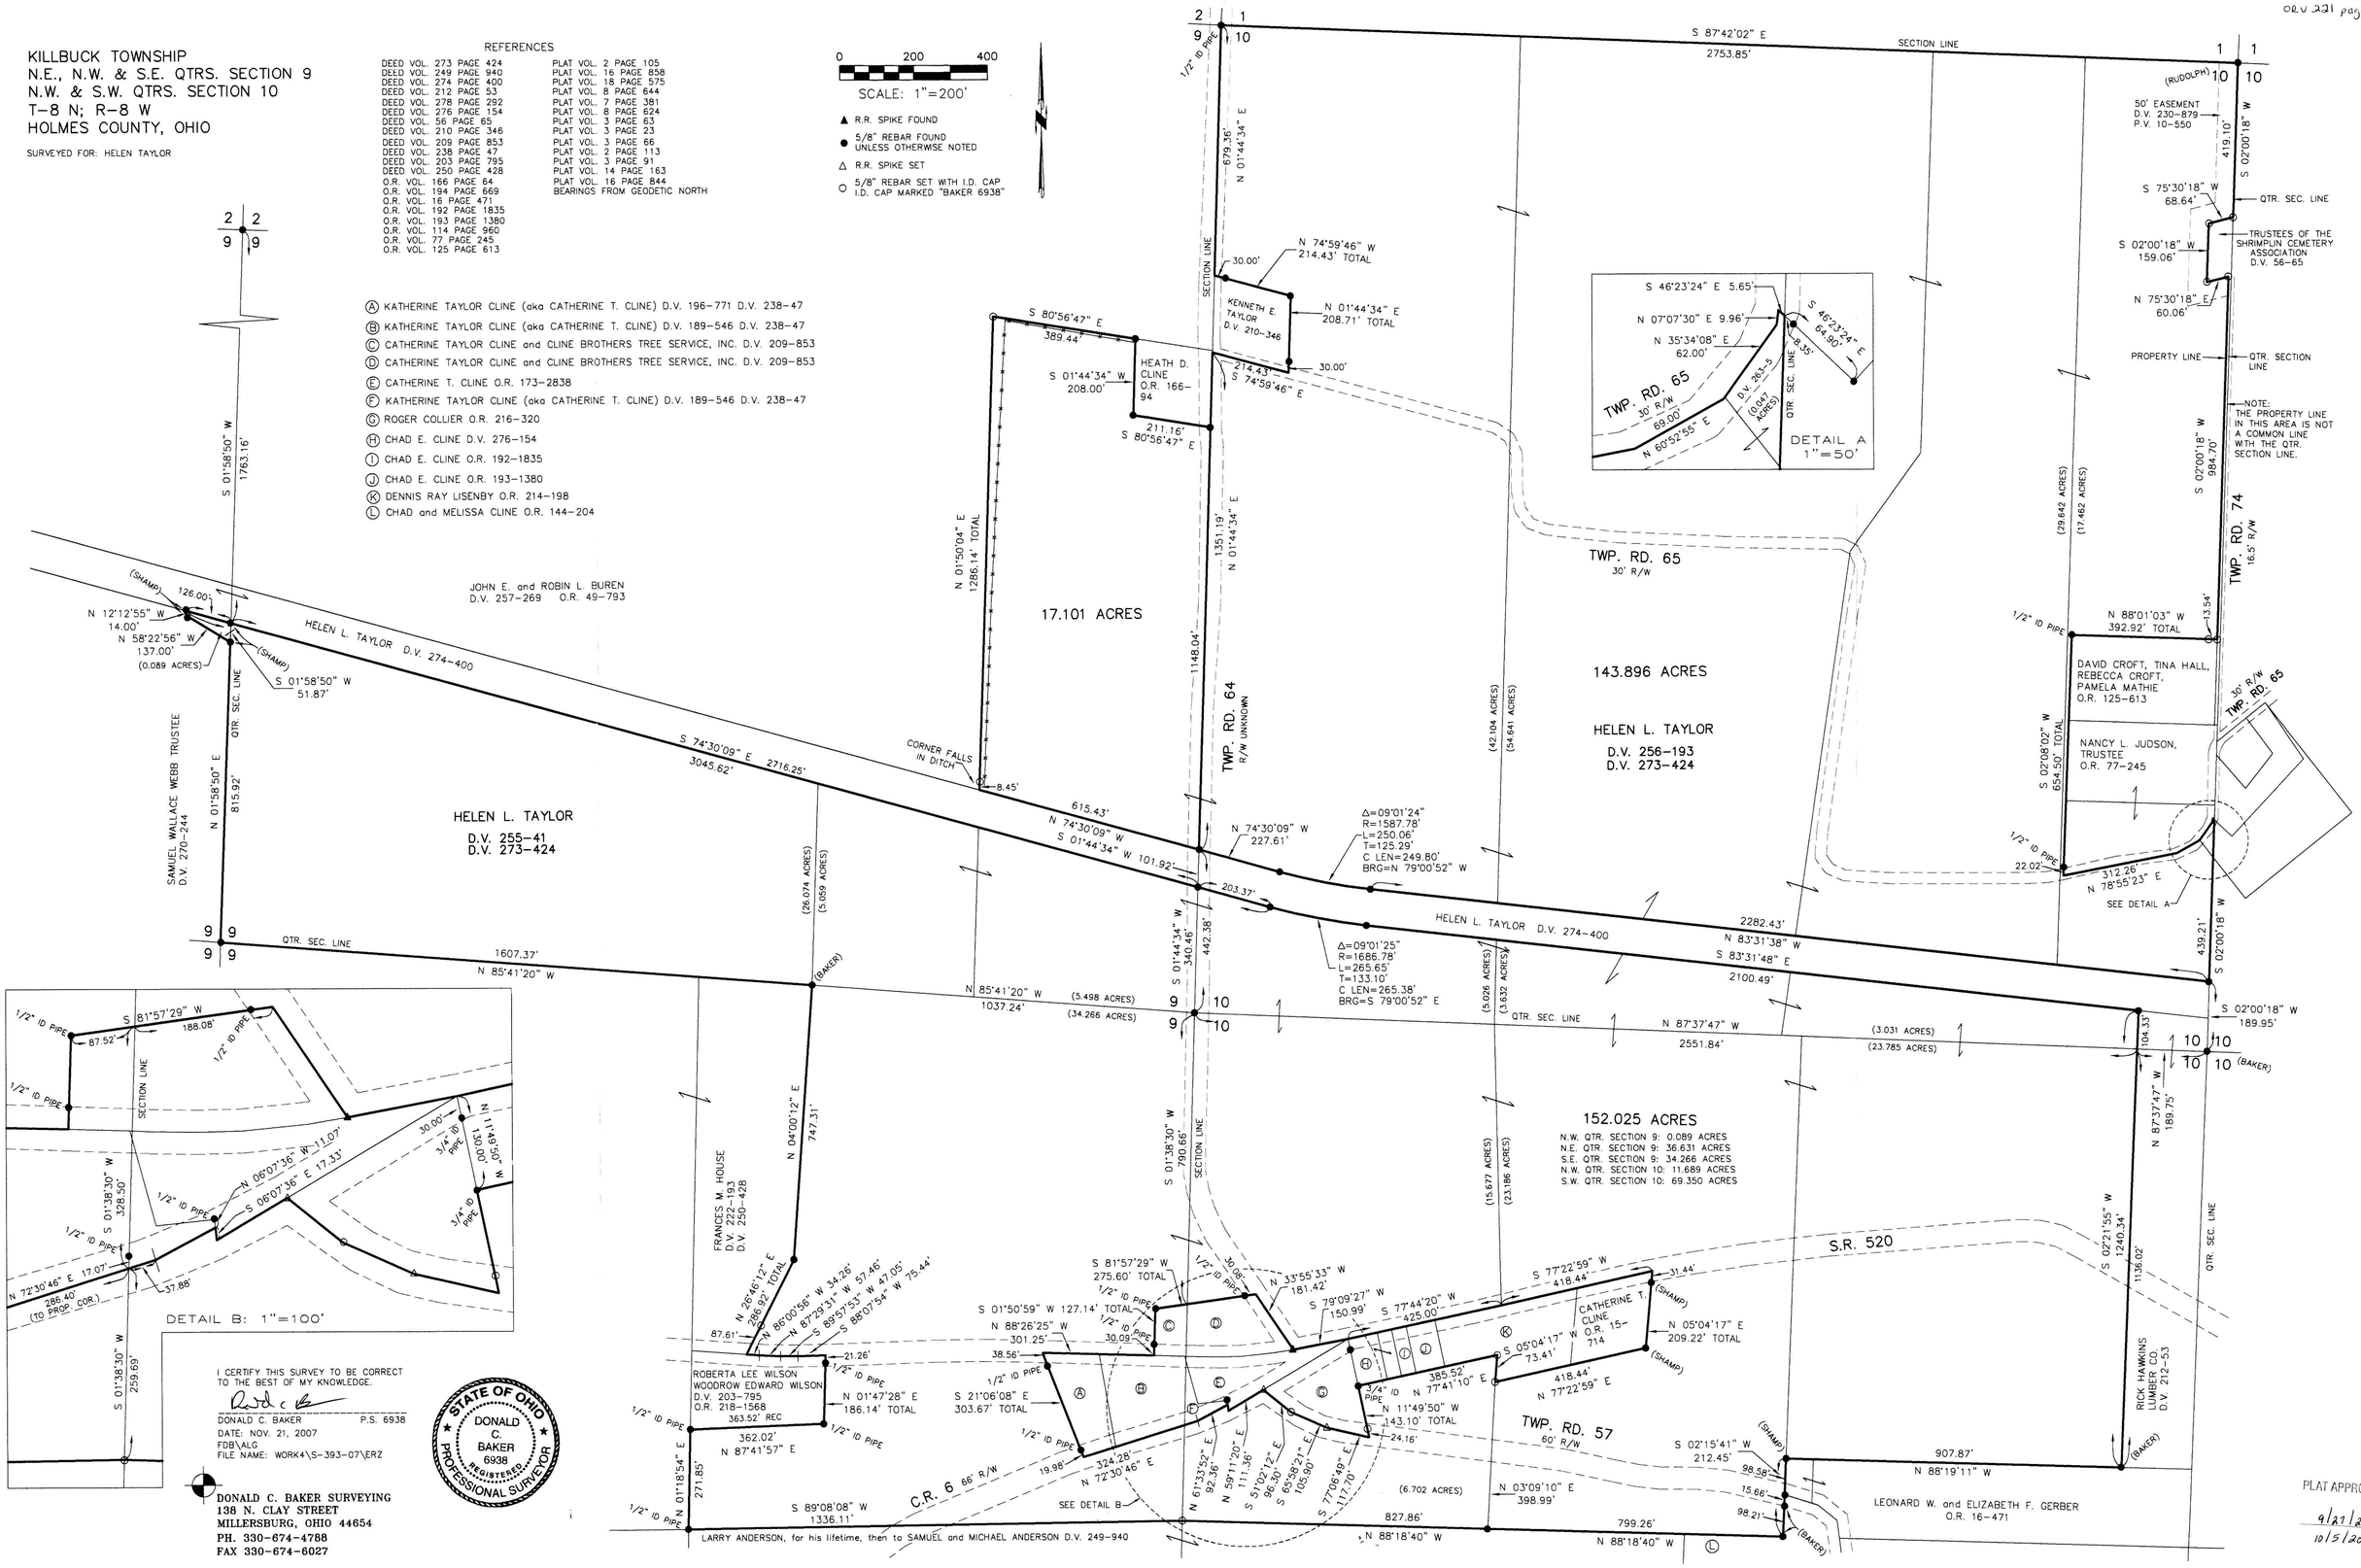

I CERTIFY THIS SURVEY TO BE CORRECT TO THE BEST OF MY KNOWLEDGE.

DONALD C. BAKER P.S. 6938
DATE: NOV. 21, 2007
FDB\ALG
FILE NAME: WORK4\S-393-07\ERZ

STATE OF OHIO
DONALD C. BAKER 6938 REGISTERED PROFESSIONAL SURVEYOR

DONALD C. BAKER SURVEYING
138 N. CLAY STREET
MILLERSBURG, OHIO 44654
PH. 330-674-4788
FAX 330-674-6027

PLAT APPROVED
9/21/2010
10/5/2010