BEING PART OF: LOT ~
SEC. 5, N.E. 1/4
QUAR.
T 6 N. R 7 W
TWP. KILLBUCK
COUNTY HOLMES, U.S.M.L.

THE COSHOCTON LAND SURVEYING SERVICE

233 S. FOURTH ST. COSHOCTON, OHIO 43812
PHONE: 614-622-4545

SURVEY FOR: GARY LAMP & PETE MILLER
DATE: 11/75
SCALE: 1" = 50

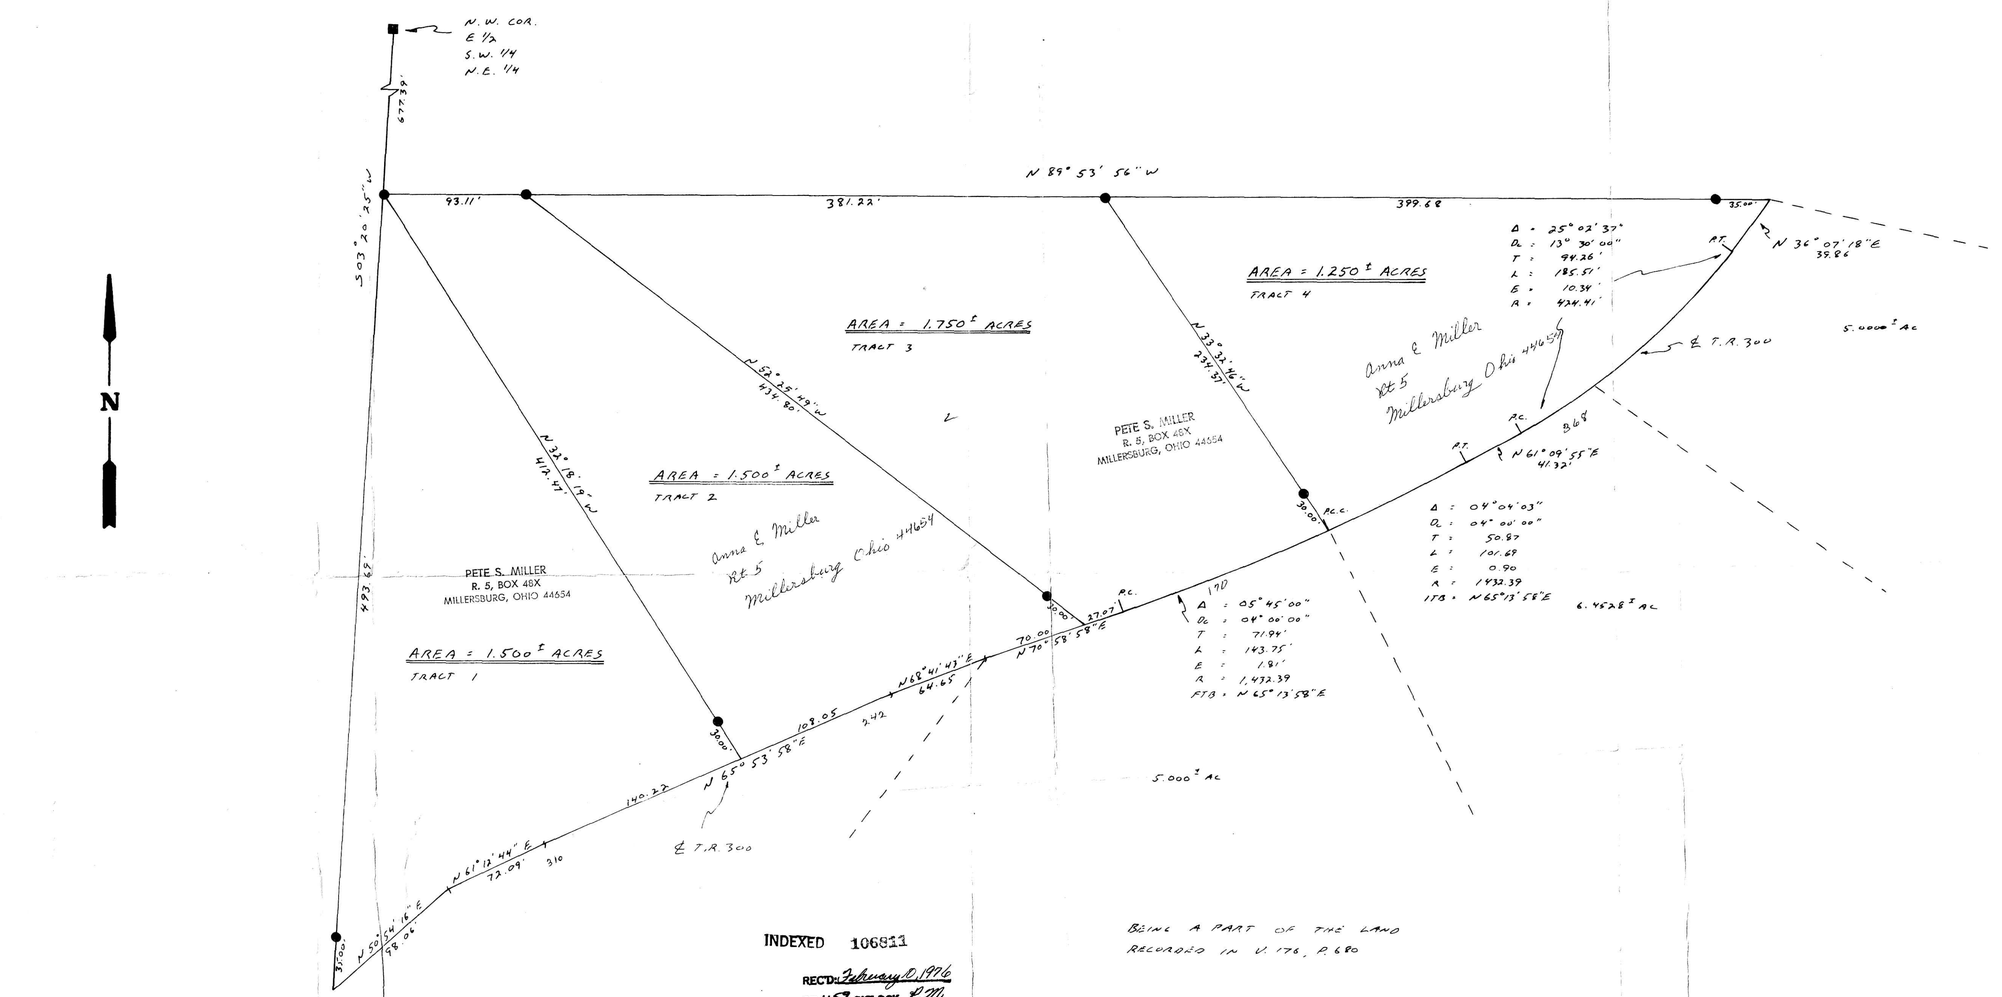

INDEXED 106811

RECD: February 10, 1976
AT 1:59 O'CLOCK P.M.
RECORDED: February 10 1976
HOLMES CO. Plat VOL. 6 PG. 80
FEE: $ 13.86
Richard Shaw RECORDER

Deed Vol. 193 Pg. 143, 145
147, 149

BEING A PART OF THE LAND RECORDED IN V. 178, P. 680

● ~ IRON PIN
■ ~ STONE

PETE S. MILLER
R. 5, BOX 48X
MILLERSBURG, OHIO 44654

PETE S. MILLER
R. 5, BOX 48X
MILLERSBURG, OHIO 44654

I HEREBY CERTIFY THE ABOVE PLAT TO BE CORRECT TO THE BEST OF MY KNOWLEDGE AND BELIEF.

James V. Gute

REGISTERED SURVEYOR 5535
REGISTERED ENGINEER 37405

STATE OF OHIO
JAMES V. GUTE
5535
REGISTERED
SURVEYOR

STATE OF OHIO
JAMES V. GUTE
37405
REGISTERED
PROFESSIONAL ENGINEER