PRAIRIE TOWNSHIP
N.E. QTR. SEC. 5
T-13N. R-13W.
HOLMES COUNTY, OHIO

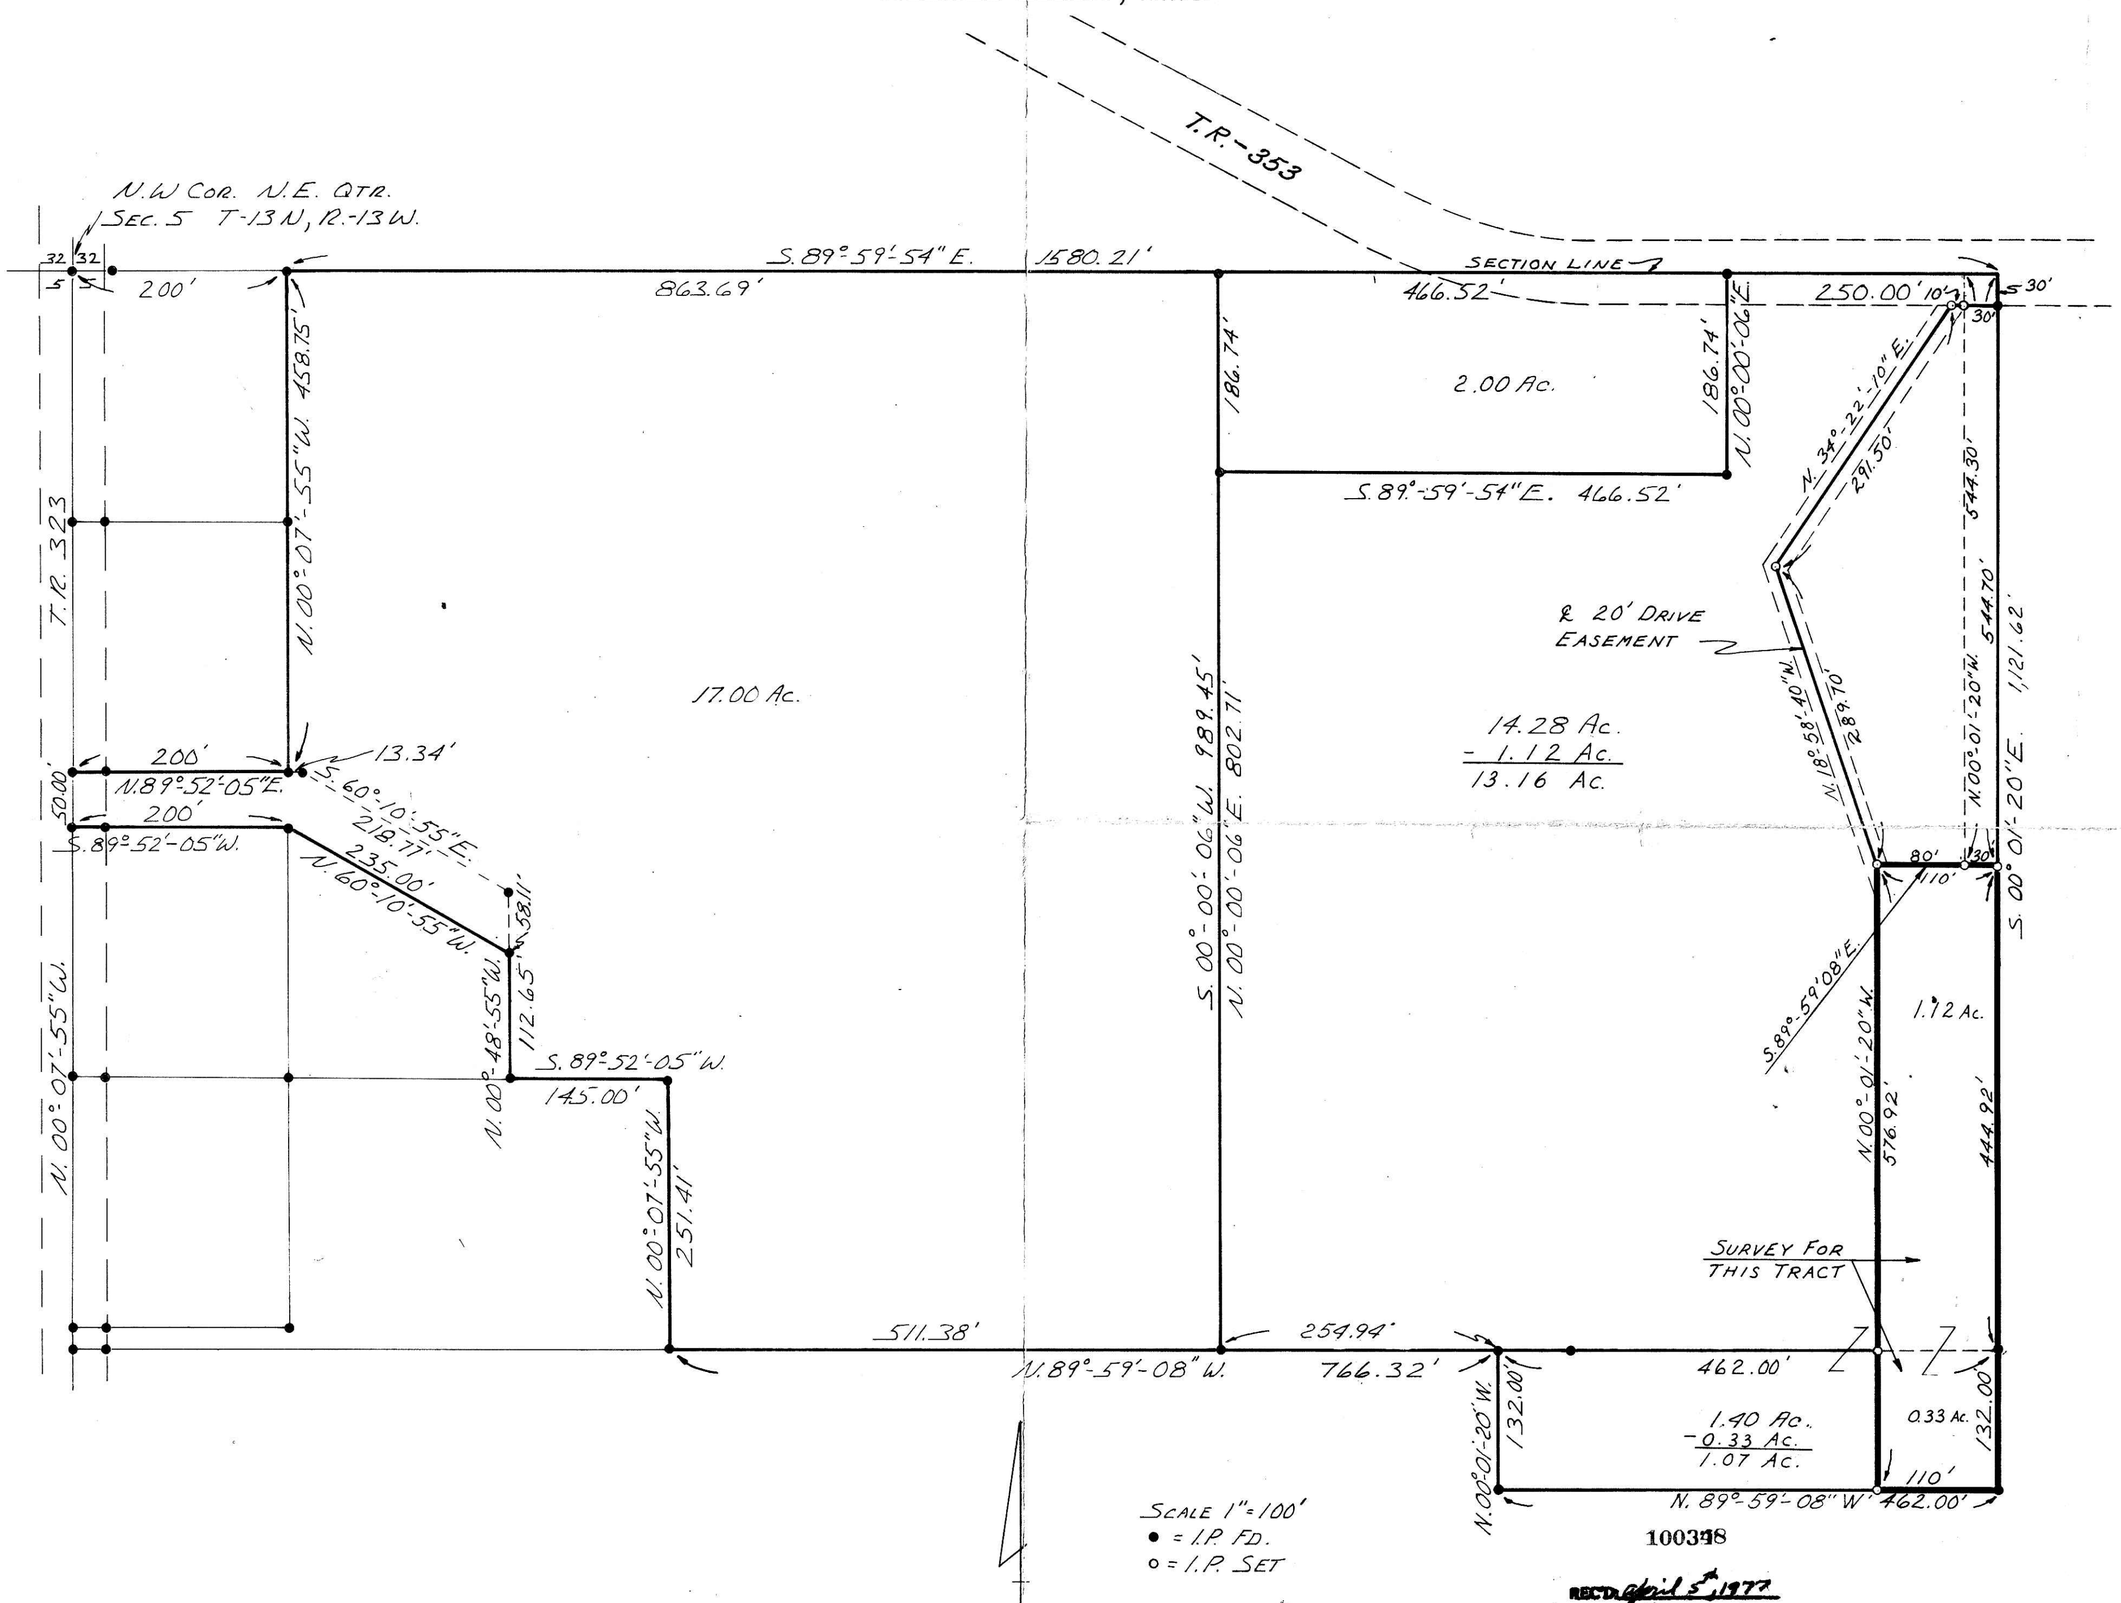

100348

SW-1761
SHAFFER JOHNSTON
LICHTENWALTER & ASSOCIATES INC.
WOOSTER OHIO

MAP OFFICE COPY

REC'D: April 5th, 1977
AT 9:48 O'CLOCK a.m.
RECORDED: April 5th, 1977
HOLMES CO. Plat VOL. 6 PG. 123
FEE: $ 8.46
Richard Geaver RECORDER
18 x 23½ x 2
Deed Vol. 197 Page 544

I CERTIFY THIS SURVEY AND PLAT TO BE CORRECT TO THE BEST OF MY KNOWLEDGE
MARCH 3, 1977
Richard J. McDaid
RICHARD J. McDAID R.S. 5009

5-28