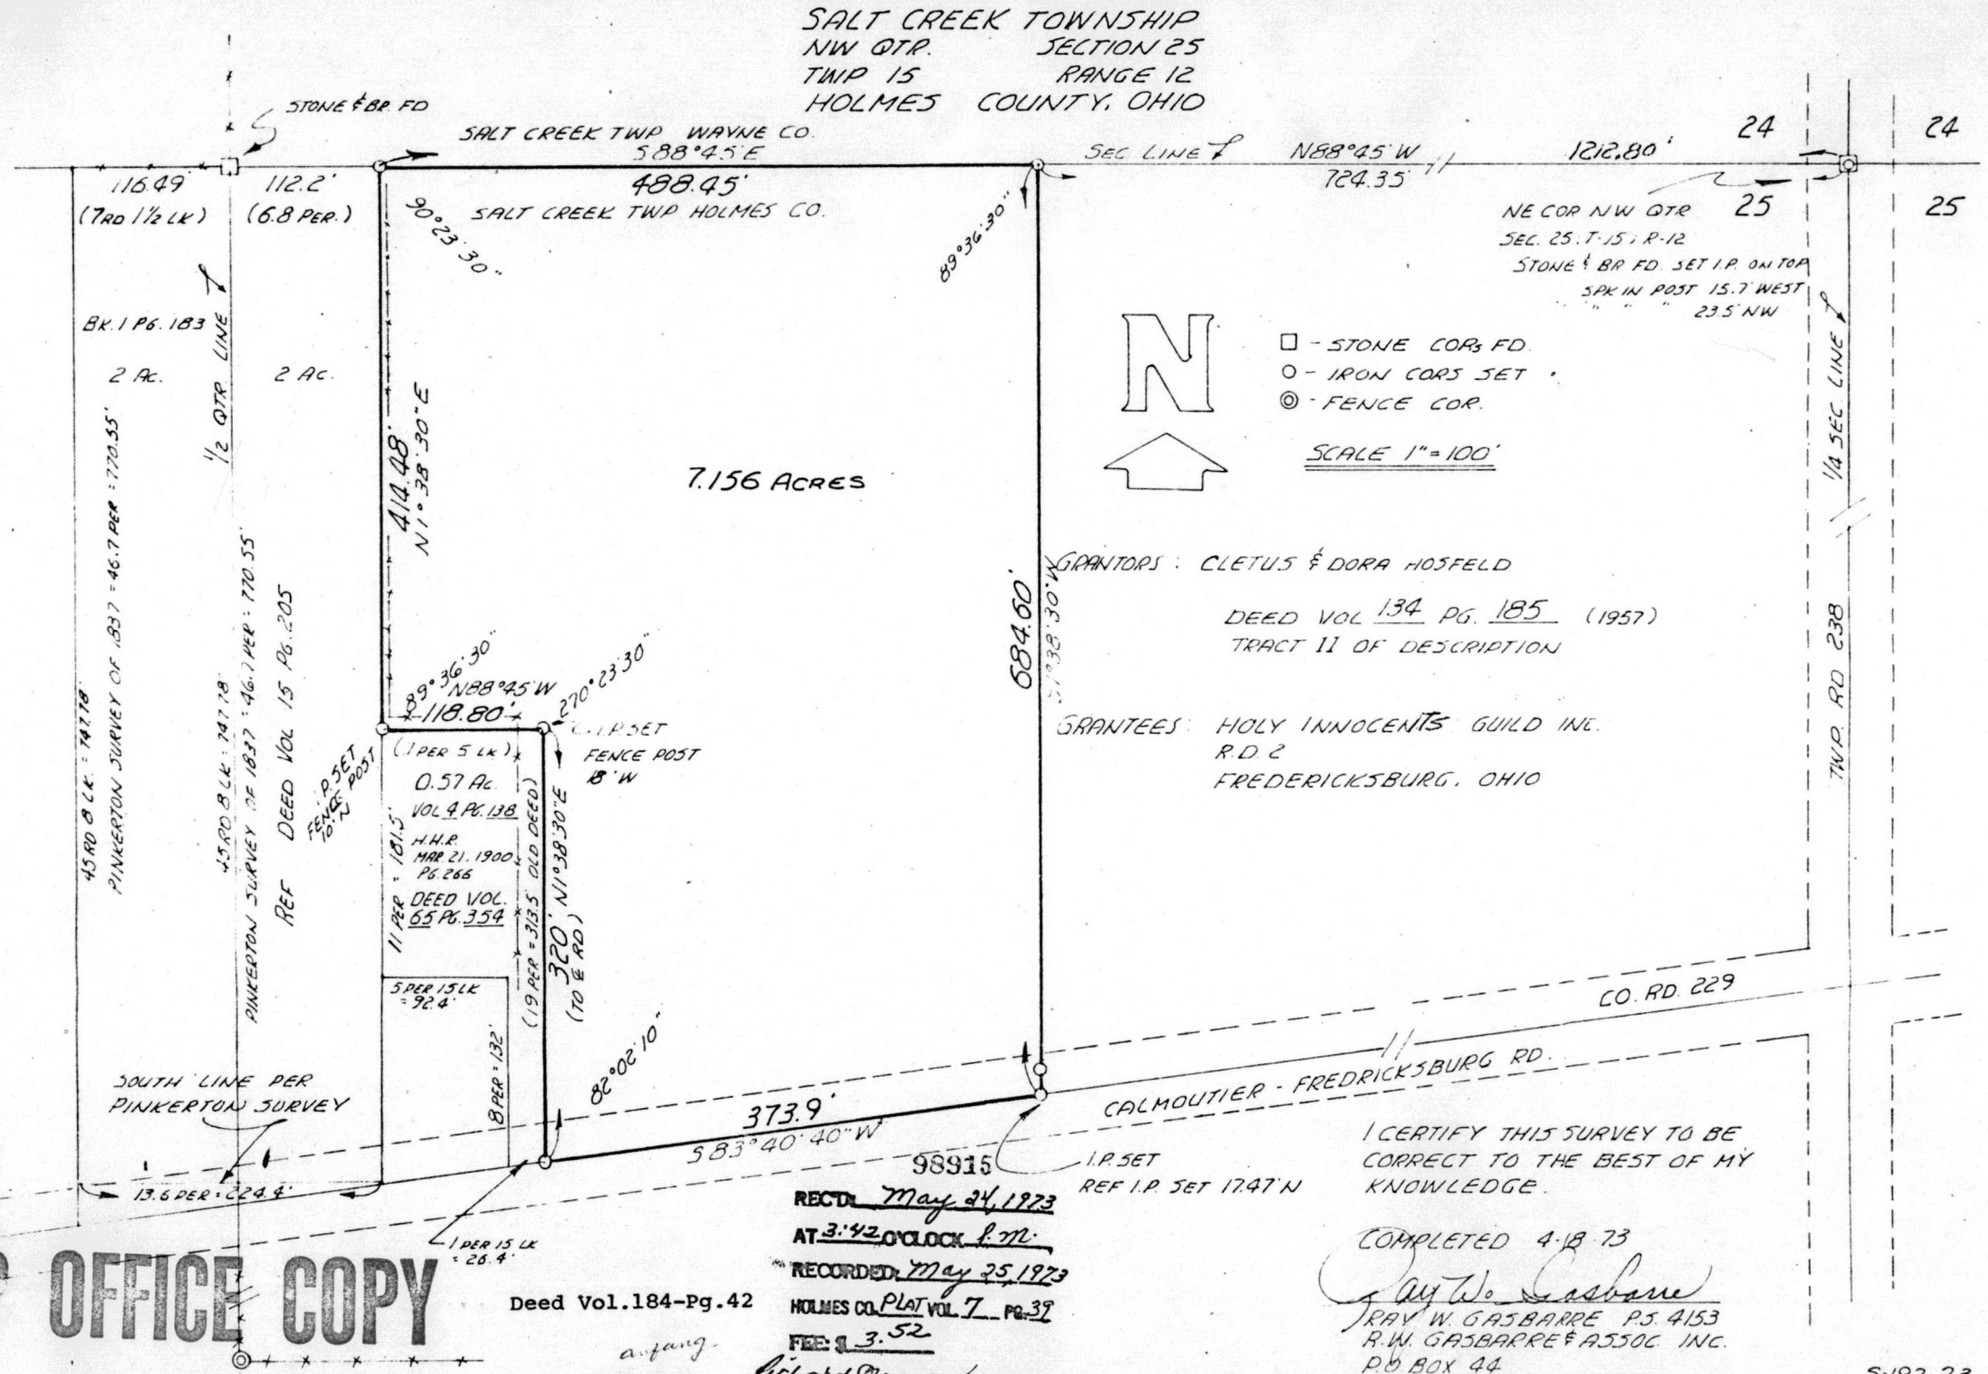

MAP OFFICE COPY

Deed Vol. 184-Pg. 42

REC'D May 24, 1973
AT 3:42 O'CLOCK P.M.
RECORDED May 25, 1973
HOLMES CO. PLAT VOL. 7 PG. 39
FEE: $ 3.52
Richard Weaver RECORDER

7 PLAT 39