VOL 7 PAGE 214

RIPLEY TOWNSHIP
S.W. QTR. SEC. 5
TWP.-17 RANGE -14
HOLMES COUNTY
OHIO
FEB. - 1974

Survey for
JOHN SMITH
BOX 311
NASHVILLE, O.

101163

REC'D: Mar. 13, 1974
AT 2:20 O'CLOCK PM.
RECORDED: Mar. 14, 1974
HOLMES CO. Plat VOL. 7 PG 214
FEE: $2.00
Richard Graves RECORDER (H.Y.)

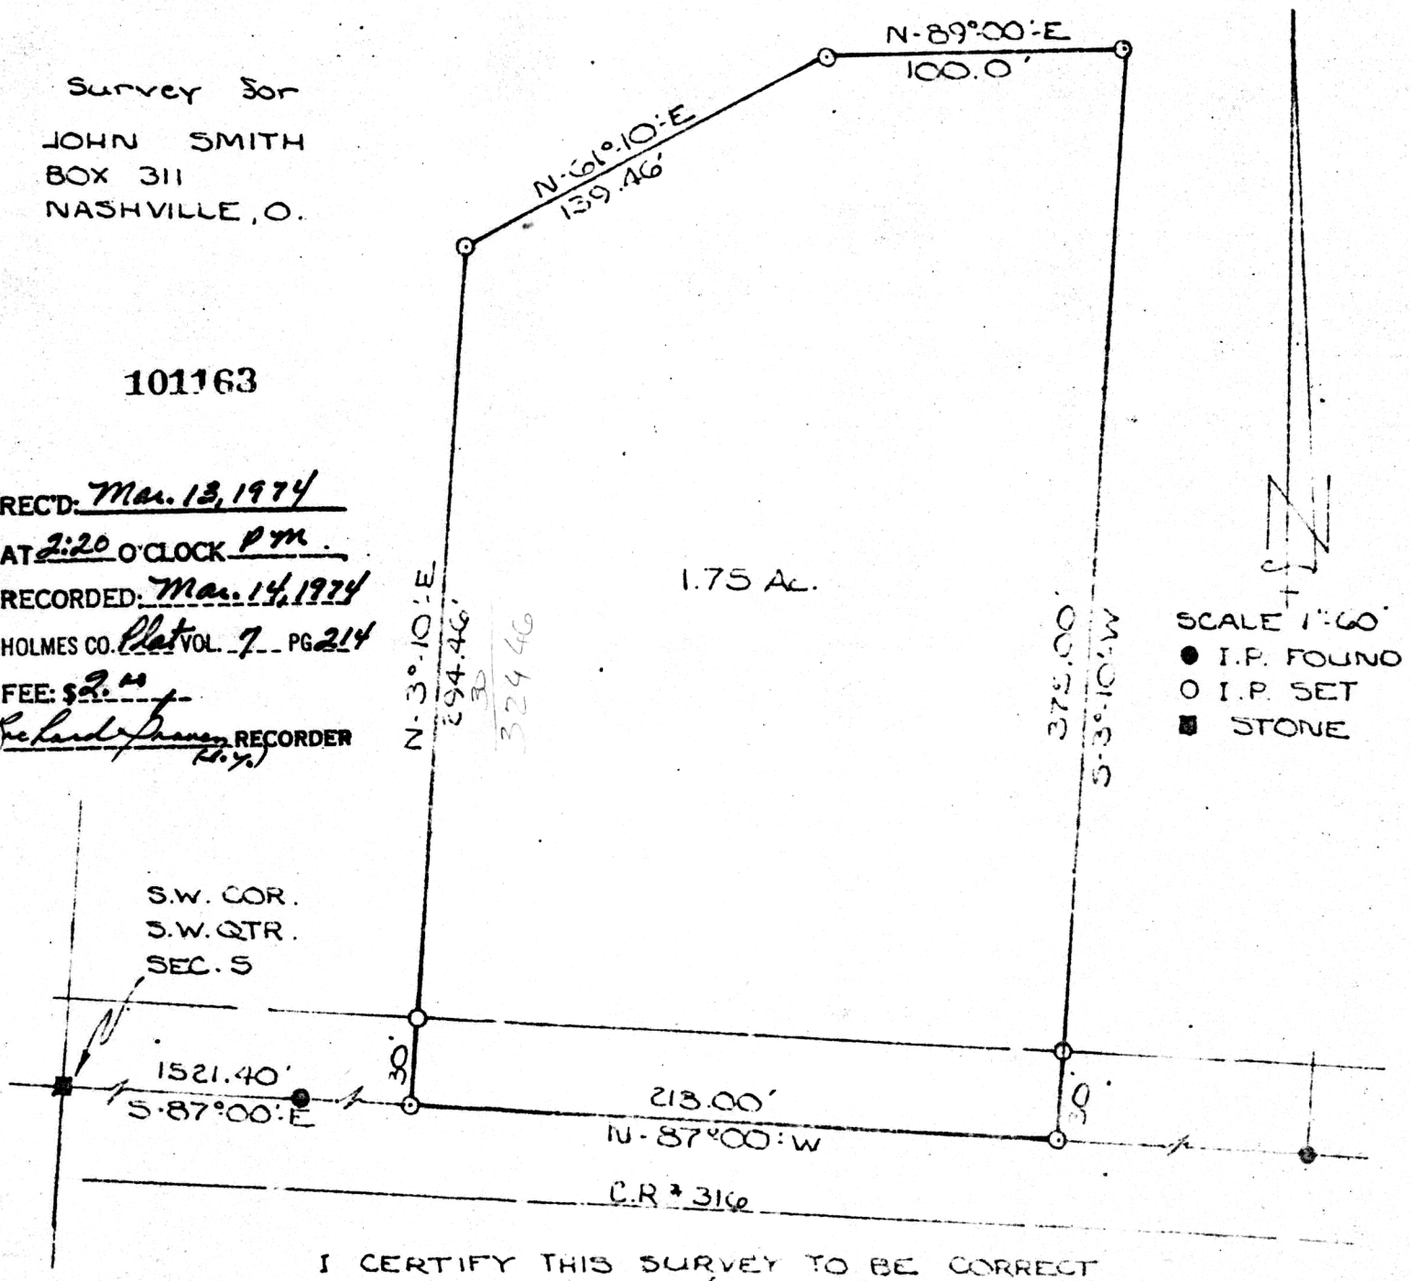

I CERTIFY THIS SURVEY TO BE CORRECT TO THE BEST OF MY KNOWLEDGE.

Clyde E. Purdy

CLYDE E. PURDY R.S. #4900

Jane

MAP OFFICE COPY