102366

REC'D: July 24, 1974
AT 3:39 O'CLOCK PM
RECORDED: July 25, 1974
HOLMES CO. Plat VOL. 7 PG. 299
FEE: $ 2.00
Richard Grasser RECORDER

Deed Vol. 188 Page 37

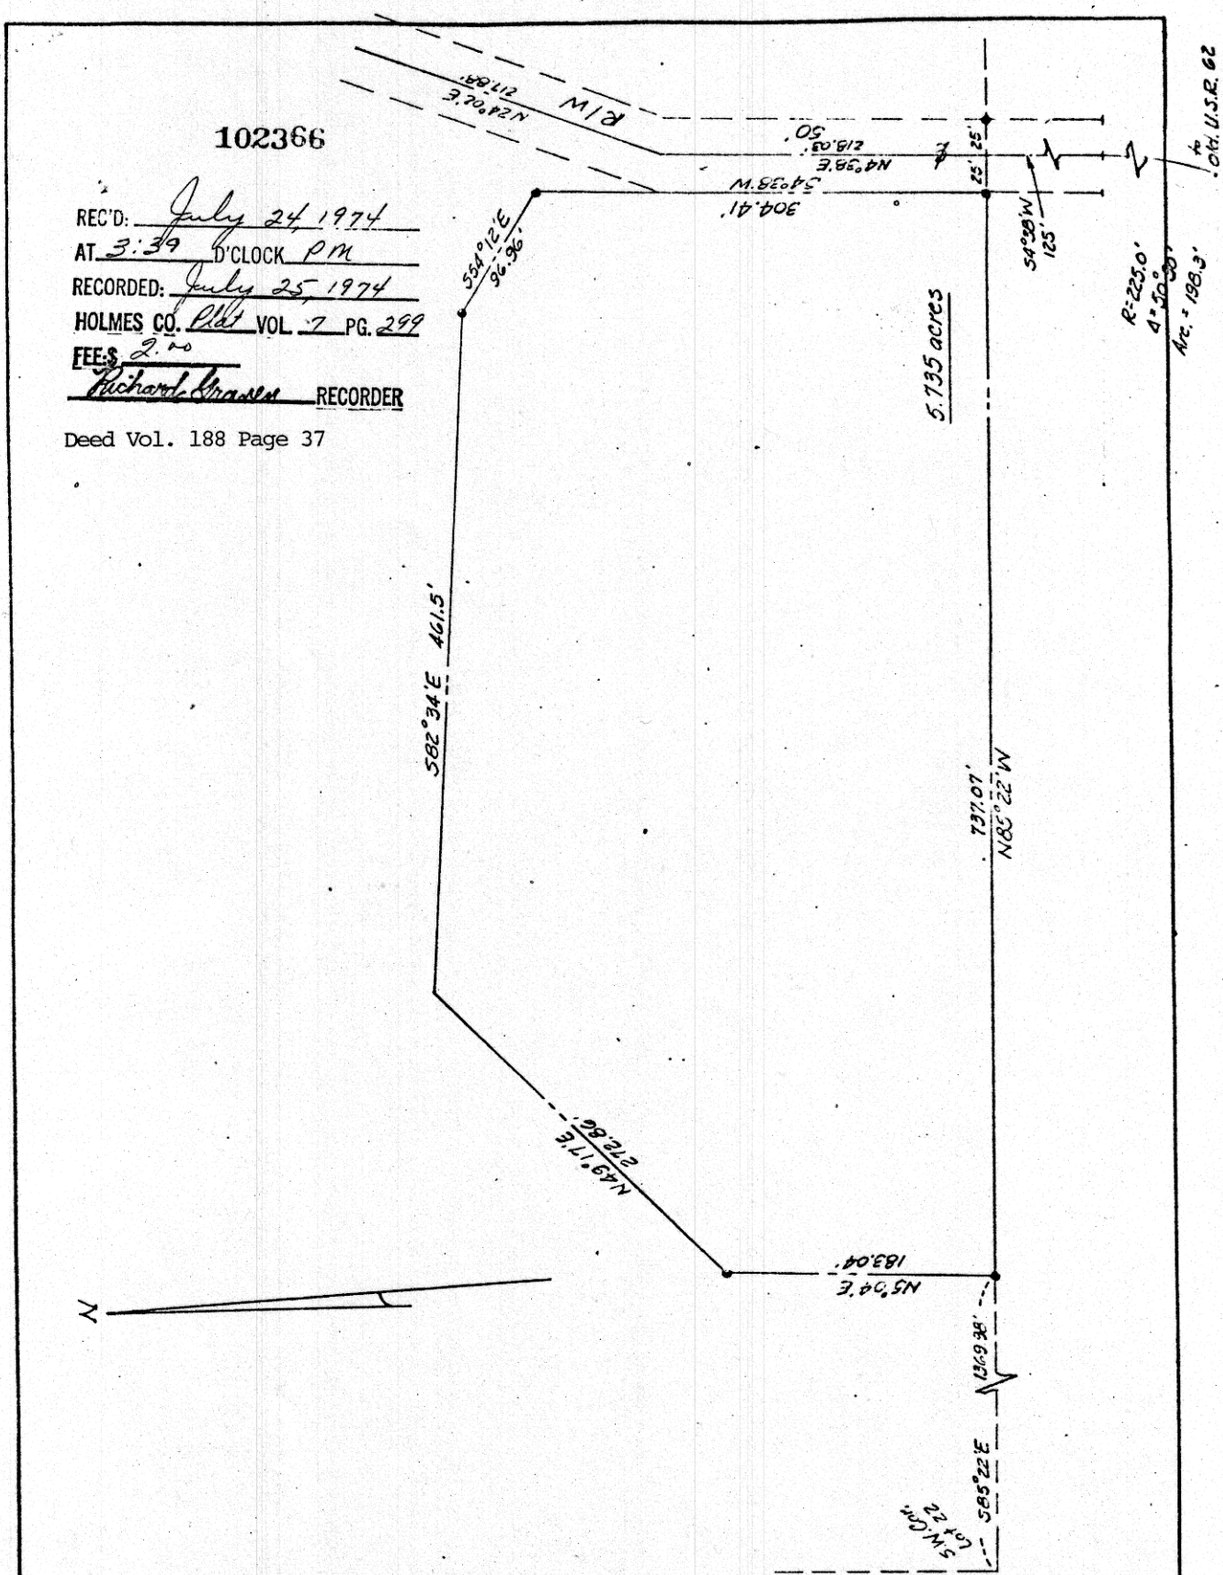

"No Buildings"

MISKIMEN SURVEYING
306 SOUTH BROADWAY
NEW PHILADELPHIA, OHIO
Plat of Survey for

ABE YODER

Located in Lot 22, in the 1st Qr. T-9, R-6
Berlin Twp., Holmes County

Scale: 1in. = 100 ft Date June 17, 1974
• - denotes Iron Pin

CERTIFICATE OF SURVEYOR
I, the undersigned, hereby certify that this map is true and correct.
Charles R. Goodin
Registered Surveyor No. 5521

MAP OFFICE COPY