VOL 7 PAGE 335

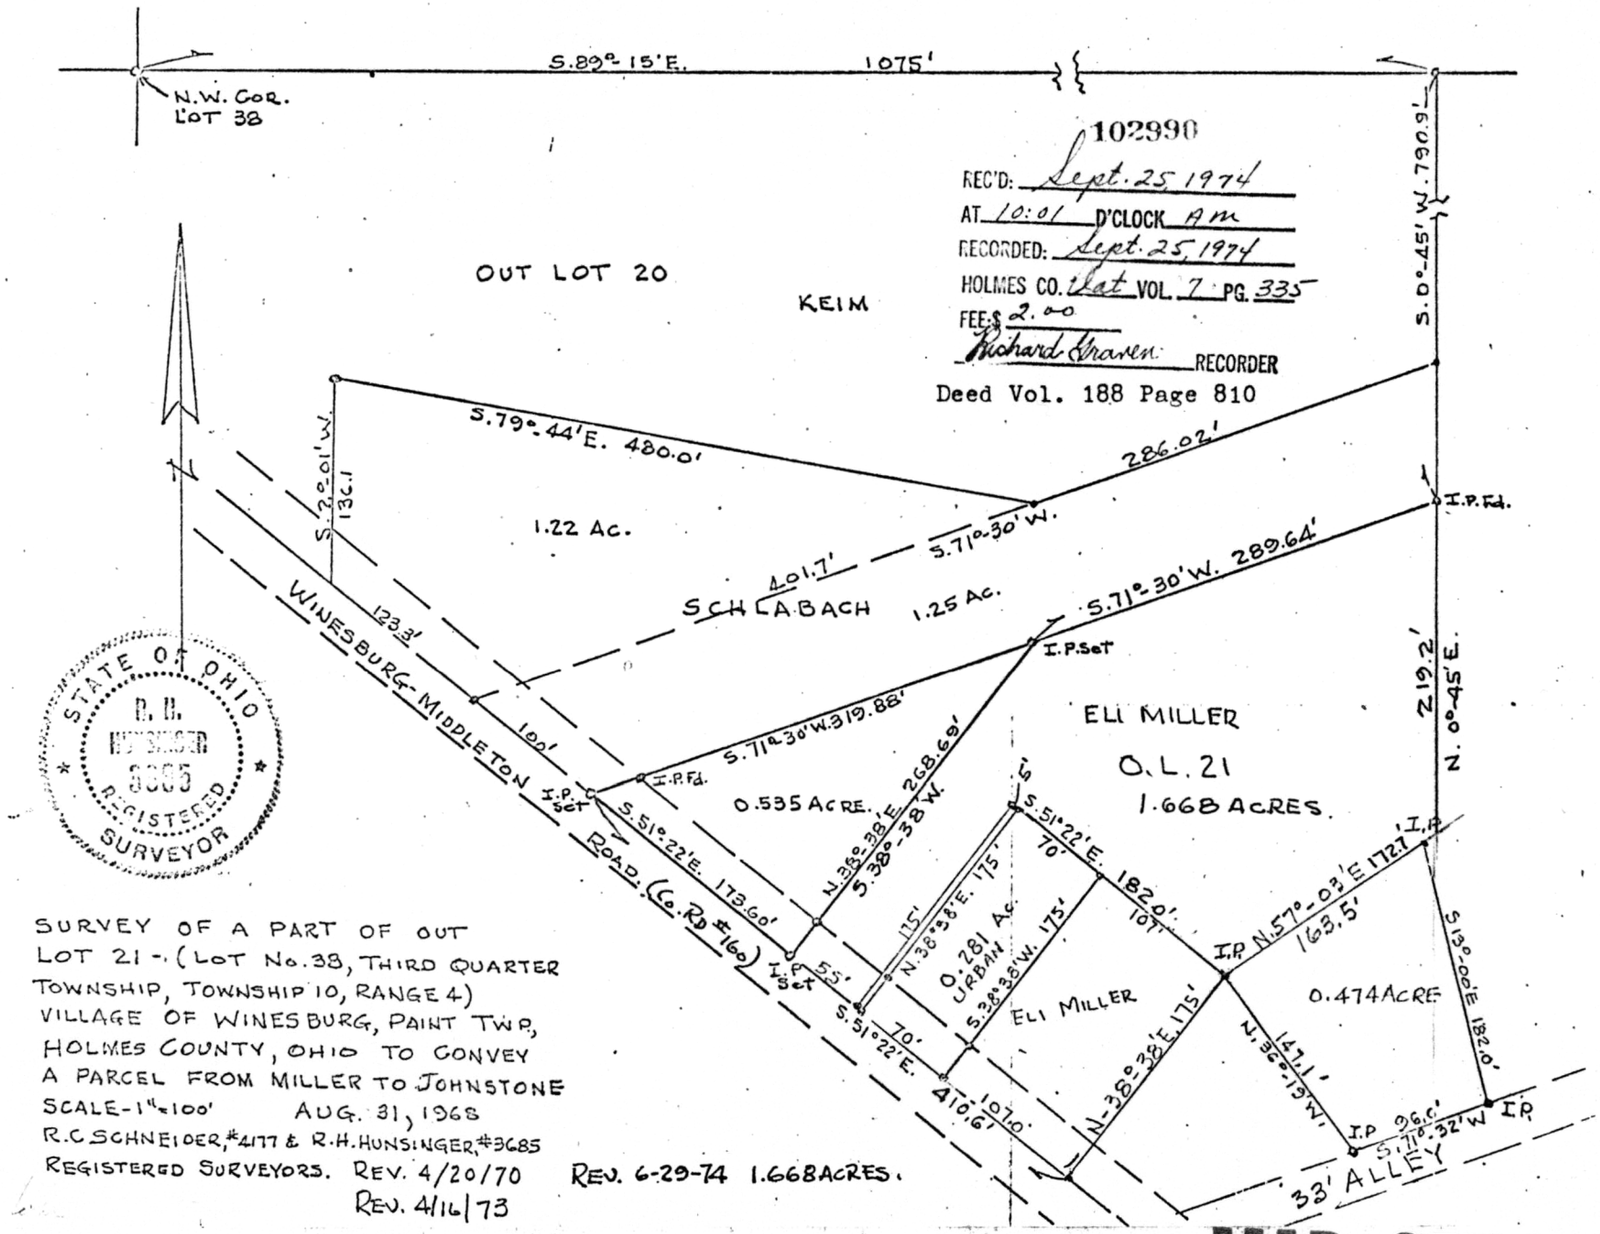

STATE OF OHIO
R. H. HUNSINGER
3685
REGISTERED
SURVEYOR

102990

REC'D: Sept. 25 1974
AT 10:01 O'CLOCK Am
RECORDED: Sept. 25, 1974
HOLMES CO. Plat VOL. 7 PG. 335
FEE: $ 2.00
Richard Graven RECORDER

Deed Vol. 188 Page 810

SURVEY OF A PART OF OUT LOT 21 - (LOT No. 38, THIRD QUARTER TOWNSHIP, TOWNSHIP 10, RANGE 4) VILLAGE OF WINESBURG, PAINT TWP, HOLMES COUNTY, OHIO TO CONVEY A PARCEL FROM MILLER TO JOHNSTONE
SCALE-1"=100' AUG. 31, 1968
R.C. SCHNEIDER, #4177 & R.H. HUNSINGER, #3685
REGISTERED SURVEYORS. REV. 4/20/70
REV. 4/16/73
REV. 6-29-74 1.668 ACRES.

MAP OFFICE COPY