3240 Shelly Blvd.
Wooster, Ohio 44691

Land Surveying
Telephone 345-7785

WM. TERRY BURKEY SURVEYING

106692

INDEXED

REC'D: Jan. 22, 1976
AT 2:48 O'CLOCK P.M.
RECORDED: Jan. 23, 76
HOLMES CO PLAT VOL. 2 PG. 560
FEE: $ 2.00
Richard Graves RECORDER
MAHLON D MILLER

MILLER TO MILLER SURVEY
S. E. QUARTER SECTION 5
TOWNSHIP 9 RANGE 5
BERLIN TOWNSHIP
HOLMES COUNTY, OHIO
COMPLETED DEC. 7, 1974

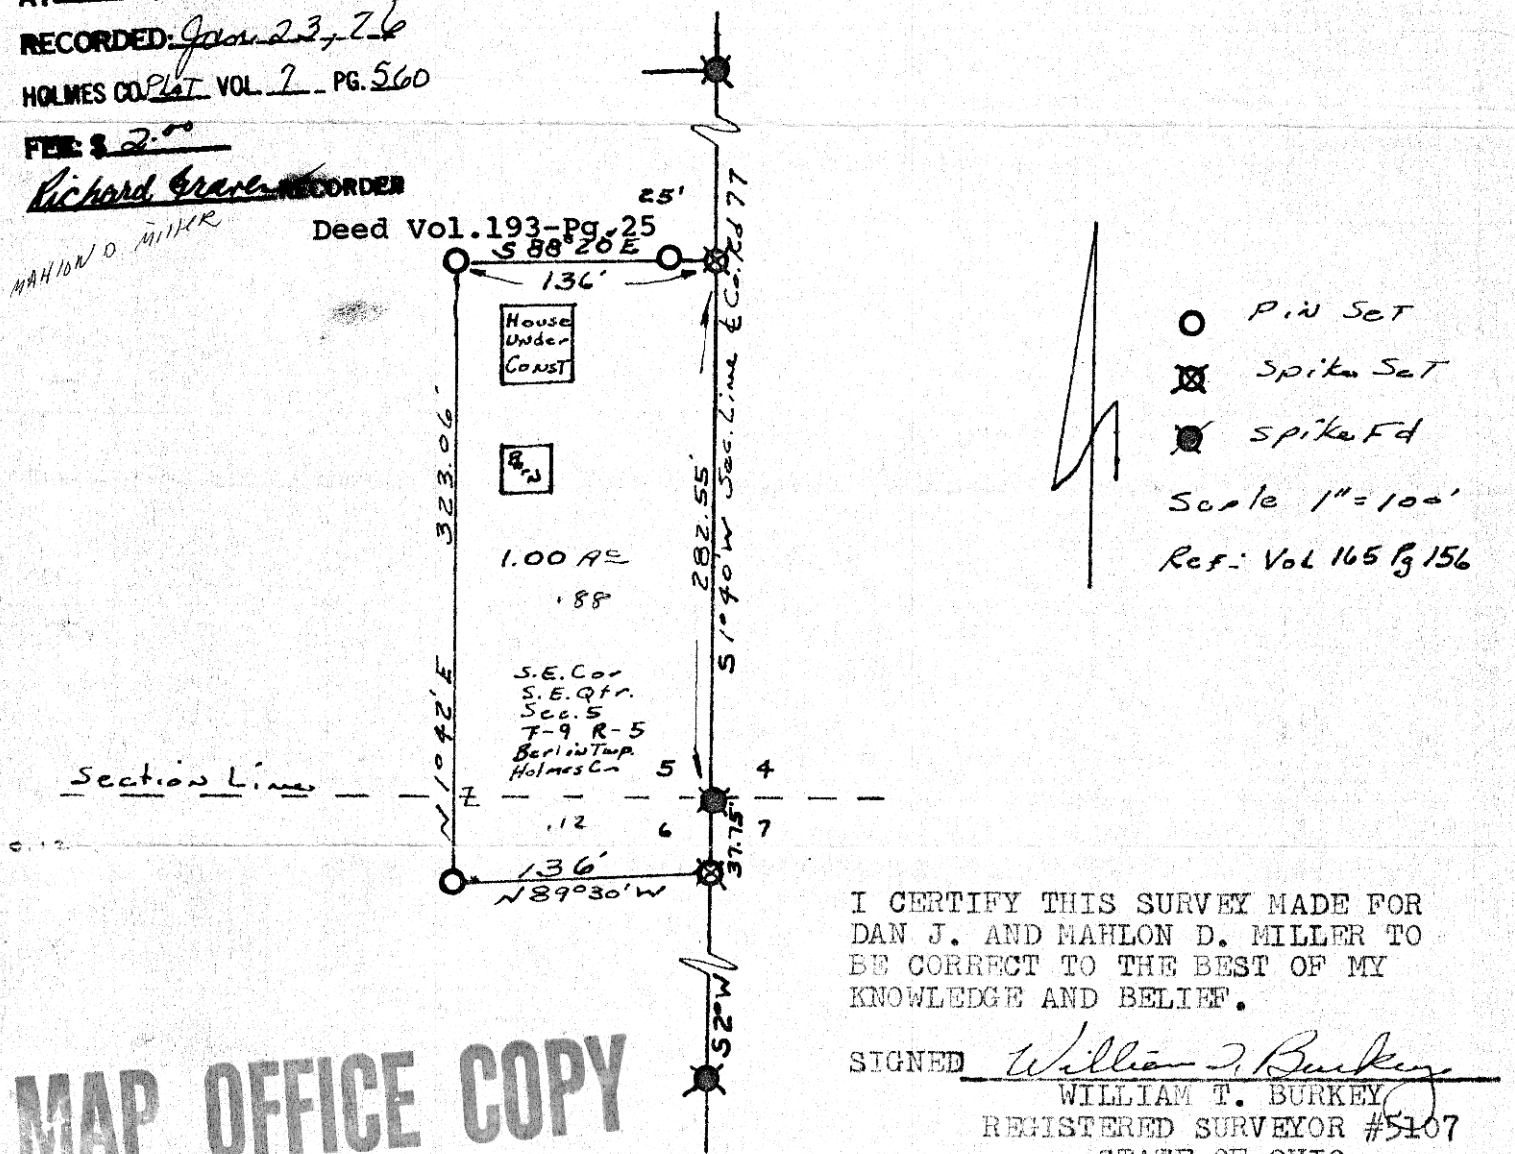

I CERTIFY THIS SURVEY MADE FOR DAN J. AND MAHLON D. MILLER TO BE CORRECT TO THE BEST OF MY KNOWLEDGE AND BELIEF.

SIGNED William T. Burkey
WILLIAM T. BURKEY
REGISTERED SURVEYOR #5107
STATE OF OHIO

MAP OFFICE COPY