107703 INDEXED

REC'D: June 2, 1976
AT 12:38 O'CLOCK P.M.
RECORDED: June 3, 1976
HOLMES CO. D/4 VOL. 7 PG. 624
FEE: $ 2.00
Richard Greene RECORDER (S.R.)

Deed: Vol. 194 Pg. 295

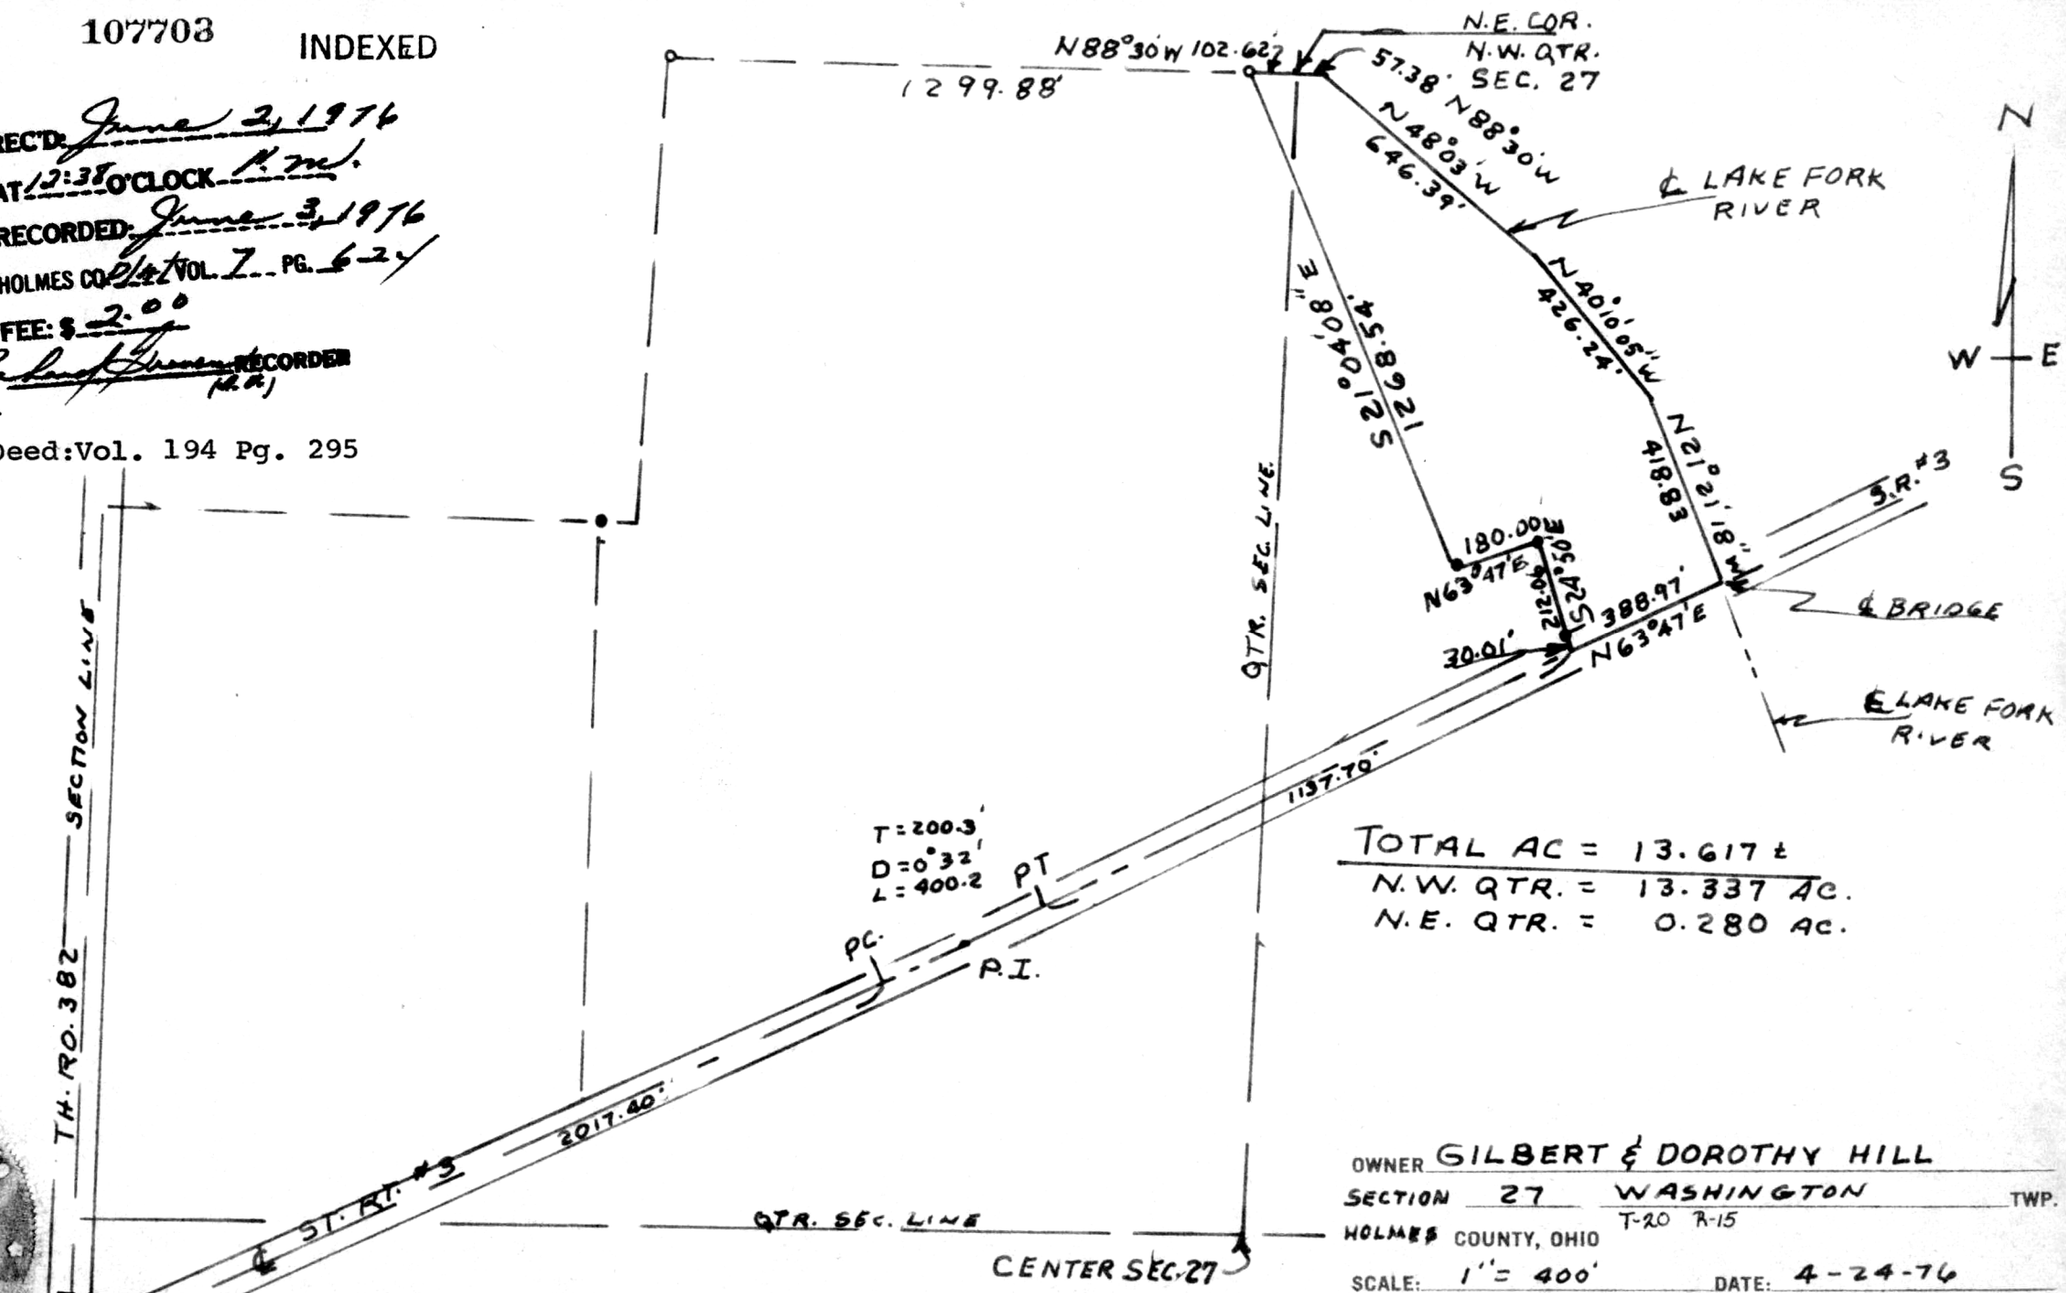

TOTAL AC = 13.617 ±
N.W. QTR. = 13.337 AC.
N.E. QTR. = 0.280 AC.

OWNER GILBERT & DOROTHY HILL
SECTION 27 WASHINGTON TWP.
T-20 R-15
HOLMES COUNTY, OHIO
SCALE: 1" = 400' DATE: 4-24-76
SURVEYED BY: NORMAN G. NICHOLS
REGISTERED SURVEYOR No. 5586

STATE OF OHIO NORMAN G. NICHOLS S-5586 REGISTERED SURVEYOR

MAP OFFICE COPY

○ IRON PIN FOUND
● IRON PIN SET