PART OF: LOT 12, 2ND QTR, T9N, R9W U.S.M.L.
SEC. 26, T19N, R15W, CONGRESS LANDS NORTH OF OLD 7 RANGES
QUAR. —
T - N. R - W
TOWNSHIP KNOX
COUNTY HOLMES, OHIO

THE COSHOCTON LAND SURVEYING SERVICE

233 S. FOURTH ST. COSHOCTON, OHIO 43812

SURVEY FOR: BUCKHORN ENE. CO.
DATE: 11/77
SCALE: .1" = 100'

GREENVILLE

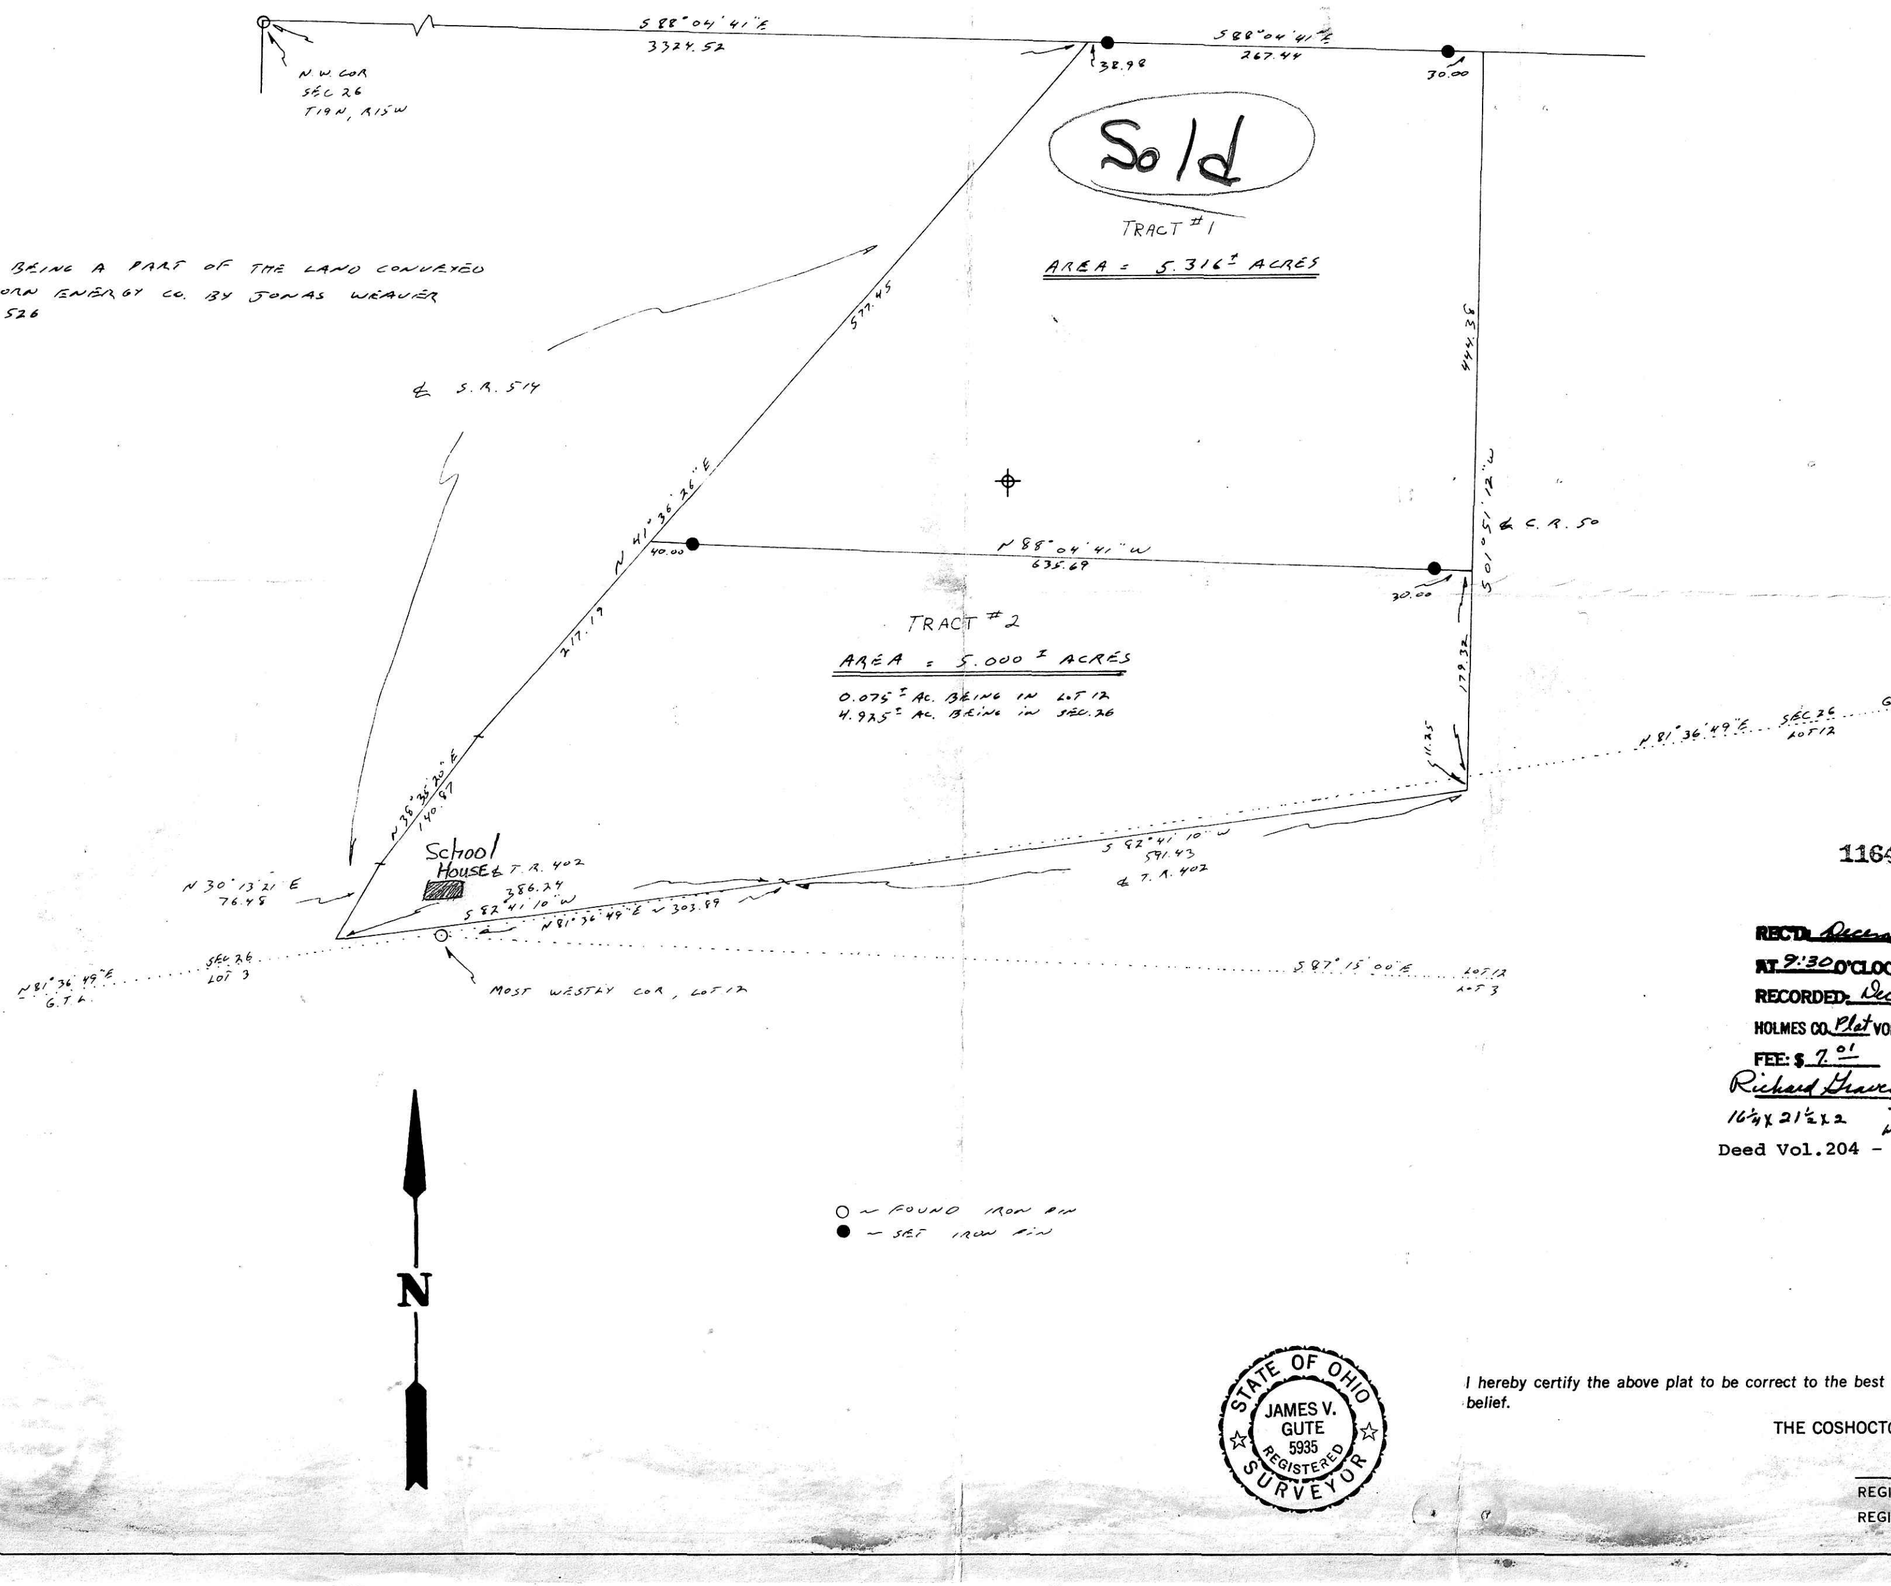

○ ~ FOUND IRON PIN
● ~ SET IRON PIN

116434

RECD. December 20, 1978
AT 9:30 O'CLOCK a.m.
RECORDED December 20 1978
HOLMES CO. Plat VOL. 9 PG. 14
FEE: $ 7.01
Richard Graven RECORDER
16½ X 21½ X 2
Millis Miller
Deed Vol. 204 - Pg. 357

STATE OF OHIO
JAMES V. GUTE
5935
REGISTERED
SURVEYOR

I hereby certify the above plat to be correct to the best of my knowledge and belief.

THE COSHOCTON LAND SURVEYING SERVICE

REGISTERED SURVEYOR 5935
REGISTERED ENGINEER 37405

BRUNING 40-21 28409