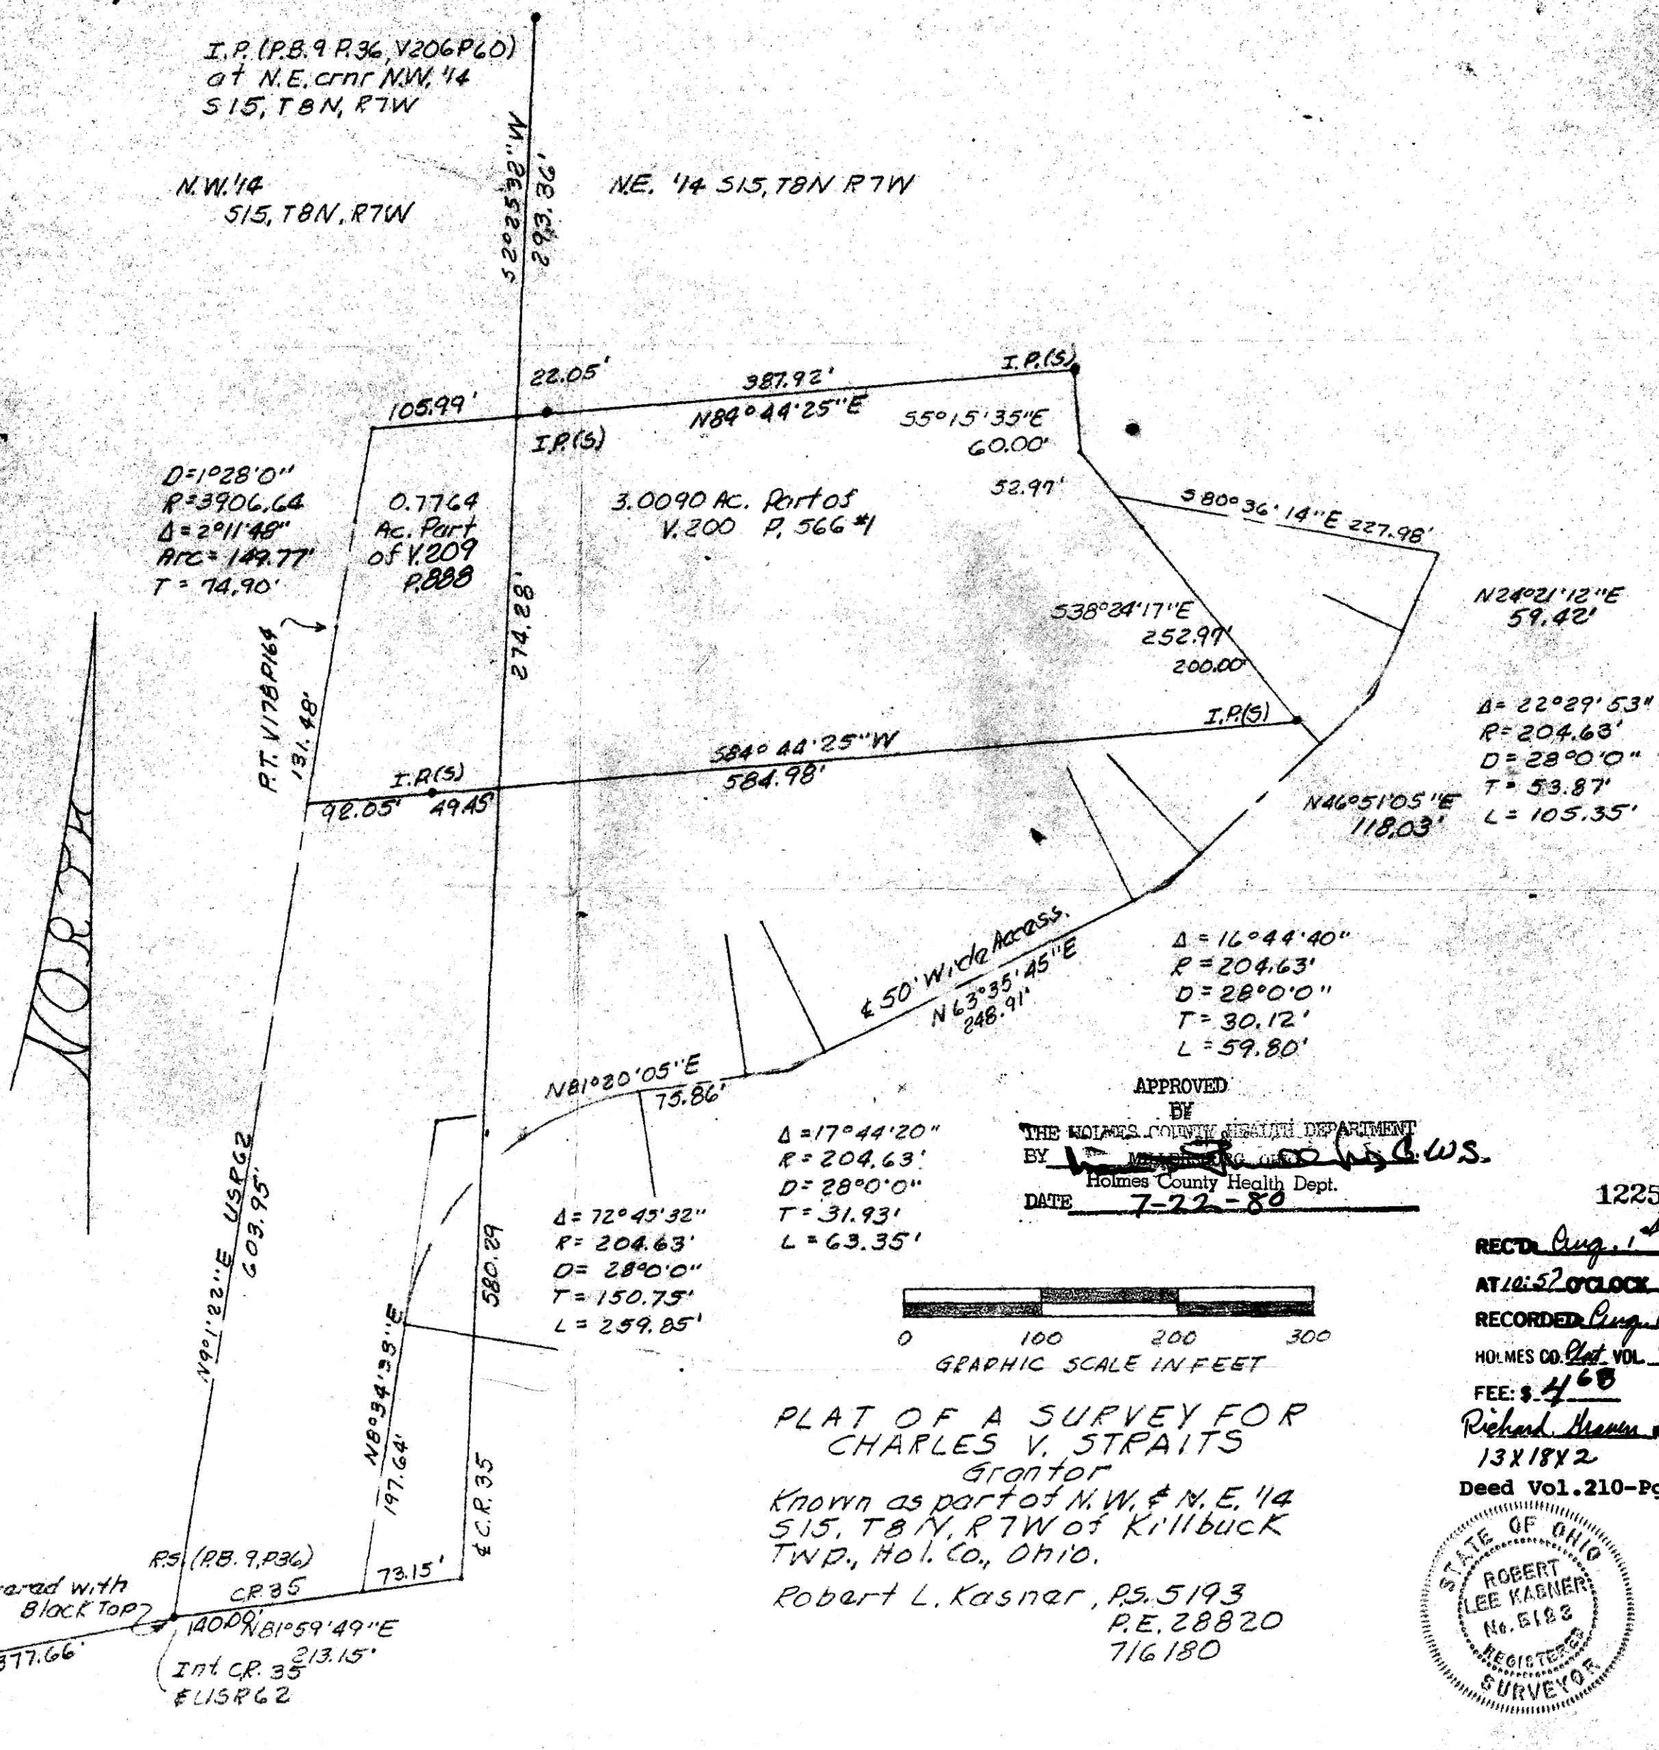

APPROVED
BY
THE HOLMES COUNTY HEALTH DEPARTMENT
BY _____
Holmes County Health Dept.
DATE 7-22-80

PLAT OF A SURVEY FOR
CHARLES V. STRAITS
Grantor
Known as part of N.W. & N.E. 1/4
S15, T8N, R7W of Killbuck
Twp., Hol. Co., Ohio.

Robert L. Kasner, P.S. 5193
P.E. 28820
7/6/80

STATE OF OHIO
ROBERT LEE KASNER
No. 5193
REGISTERED SURVEYOR

122598
REC'D Aug. 1st 1980
AT 10:52 O'CLOCK AM
RECORDED Aug. 1, 1980
HOLMES CO. Plat VOL. 9 PG. 74
FEE: $ 4.00
Richard Steven RECORDER
13X18X2
Deed Vol. 210-Pg. 190