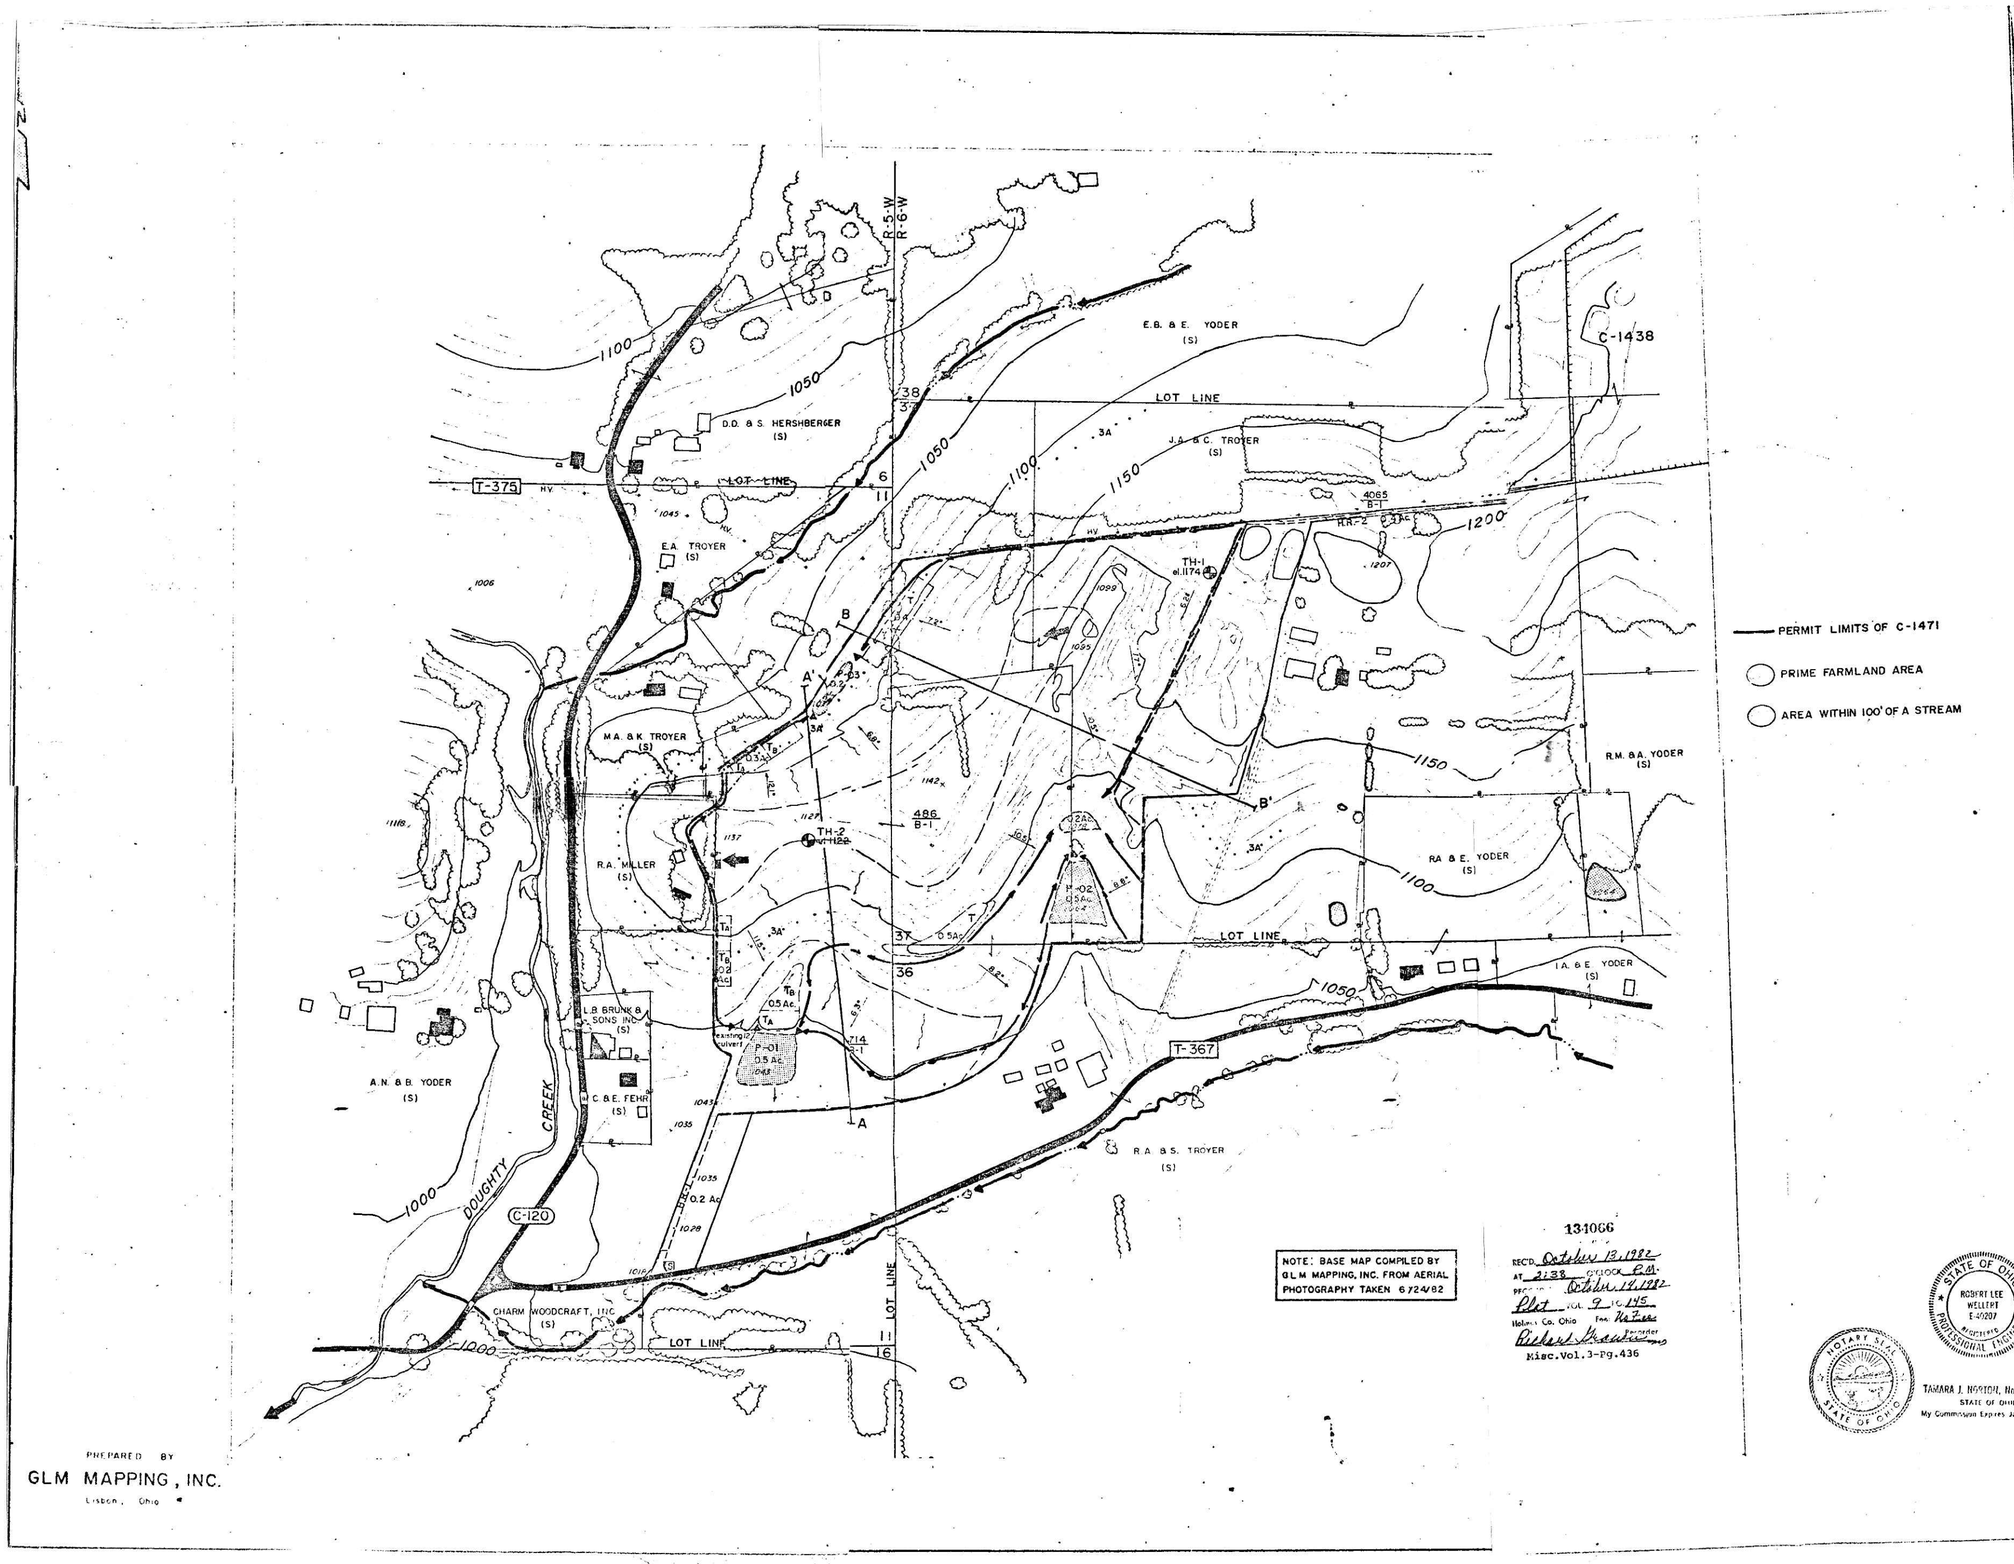

PERMIT LIMITS OF C-1471

PRIME FARMLAND AREA

AREA WITHIN 100' OF A STREAM

NOTE: BASE MAP COMPILED BY GLM MAPPING, INC. FROM AERIAL PHOTOGRAPHY TAKEN 6/24/82

134066

RECD. October 13, 1982
AT 2:38 O'CLOCK P.M.
PROCESSED October 14, 1982
Plat Vol. 9 PG. 145
Holmes Co. Ohio Fee No Fee
Richard Grandstaff Recorder
Misc. Vol. 3-Pg. 436

PREPARED BY
GLM MAPPING, INC.
Lisbon, Ohio

AREA LOCATION MAP

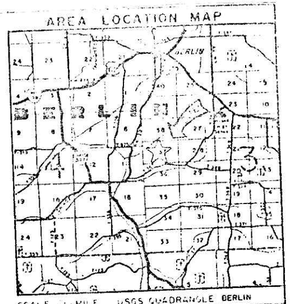

SCALE 1" = 1 MILE USGS QUADRANGLE BERLIN

PRELIMINARY ACREAGE ESTIMATE	YEAR	TOTAL
	43.3	43.3

ACREAGE BREAKDOWN

TOPSOIL STORAGE	1.9	COAL TO BE MINED	22.8
SEDIMENT PONDS	1.2	TREES TO PLANT	—
HAUL ROADS	0.6	PRIME FARMLAND	13.5
PROPOSED AUGERING	—		
BONDED TO DATE	—		

DRAINAGE BASIN *KILLBUCK CREEK*

- PERMIT LIMITS
- PROPOSED HAUL ROAD
- TOPSOIL STORAGE & HORIZON DESIGNATION
- PROPOSED SEDIMENT POND, EXISTING
- PROPOSED DIVERSION DITCH
- LOCATION OF REQUIRED SIGN
- LOCATION OF WATER TREATMENT DEVICE
- TEST HOLE
- POINT MINING BEGINS
- POINT MINING ENDS
- COMMERCIAL / BUSINESS BUILDING
- PREVIOUS MINING
- COAL CROP & SEAM IDENTIFICATION SEAM ELEVATION 3A 1087 to 1114
- EXISTING HIGHWALL
- PROPOSED FINAL HIGHWALL
- PROPOSED AUGERING
- SLOPE MEASUREMENT
- DEEP MINE ENTRY
- PROPERTY LINE
- (S) SURFACE OWNER
- (M) MINERAL OWNER OR LEASEE
- OCCUPIED & UNOCCUPIED BUILDINGS
- UTILITY LINE
- PUMPED DRAINAGE
- NATURAL DRAINAGE
- PRIVATE POND
- MARSH OR SWAMP
- 1200 INDEX-CONTOUR
- OIL WELL
- GAS WELL
- TREE AREA

ACREAGE ESTIMATE

LANDOWNER	SECTION	ACRES PROPOSED
R.A. MILLER	11	0.3
J.A. & C. TROYER	37	13.3
R.A. & S. TROYER	11	15.8
R.A. & S. TROYER	36	3.9
R.A. & S. TROYER	37	10.0
	TOTALS	43.3

LANDOWNER	SECTION	ACRES PROPOSED
	TOTALS	

CERTIFICATION

The undersigned, hereby certify that this map is correct, and shows to the best of my knowledge and belief of the information required by the Strip Surface Mining Laws of the State

Robert H. Willett

Acknowledged before me a Notary Public this 1st day of Oct., 1982

Tamara J. Norton NOTARY PUBLIC

STATE OF OHIO ROBERT LEE WELLERT E-40207 REGISTERED PROFESSIONAL ENGINEER

NOTARY SEAL STATE OF OHIO

TAMARA J. NORTON, Notary Public
STATE OF OHIO
My Commission Expires Jan. 21, 1984

APPLICATION MAP

PERMIT NO.

HOLMES LIMESTONE CO.

LOTS 11, 36, 37 & 9 N.R.5 & 6 W. BERLIN TOWNSHIP
HOLMES COUNTY OHIO
SCALE 1" = 200' CONTOUR INTERVAL 10'
DATE 9/30/82 REVISED 35-24