150100 VOL 10 PAGE 519

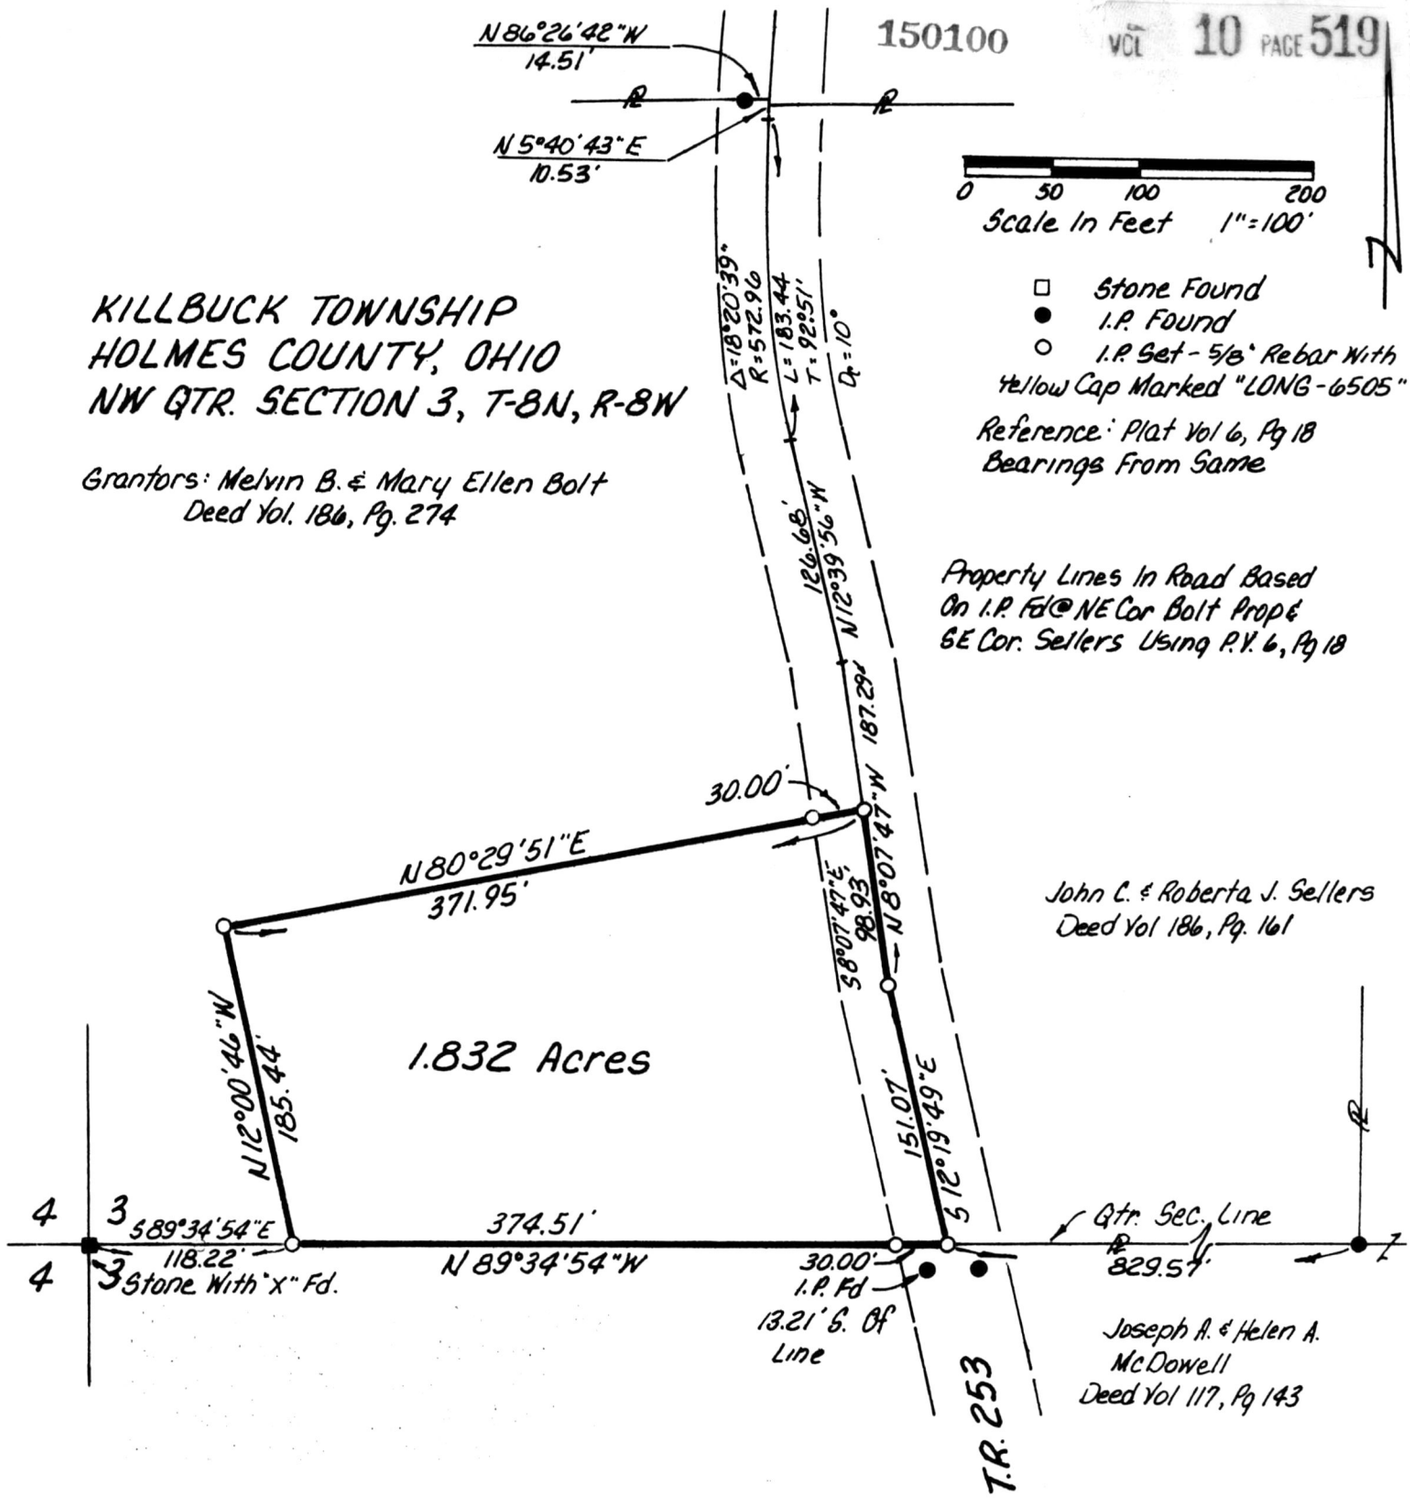

I Certify This Survey To Be Correct To The Best Of My Knowledge

William H. Long Dec. 17, 1985

William H. Long R.S. 6505
13301 T.R. 503
Big Prairie, Ohio 44611

STATE OF OHIO WILLIAM H. LONG 6505 SURVEYOR

150100

REC'D. January 17, 1986
AT 1:06 O'CLOCK P.M.
RECORDED January 21, 1986
Plat VOL 10 PG. 519
Holmes Co. Ohio Fee 5.00
Richard Grenier Recorder

Deed Vol. 230-Pg. 8

MAP OFFICE COPY