PLAT OF EASEMENT

MONROE TOWNSHIP
HOLMES COUNTY, OHIO
Lot 15 2nd Qtr., T-9N, R-8W

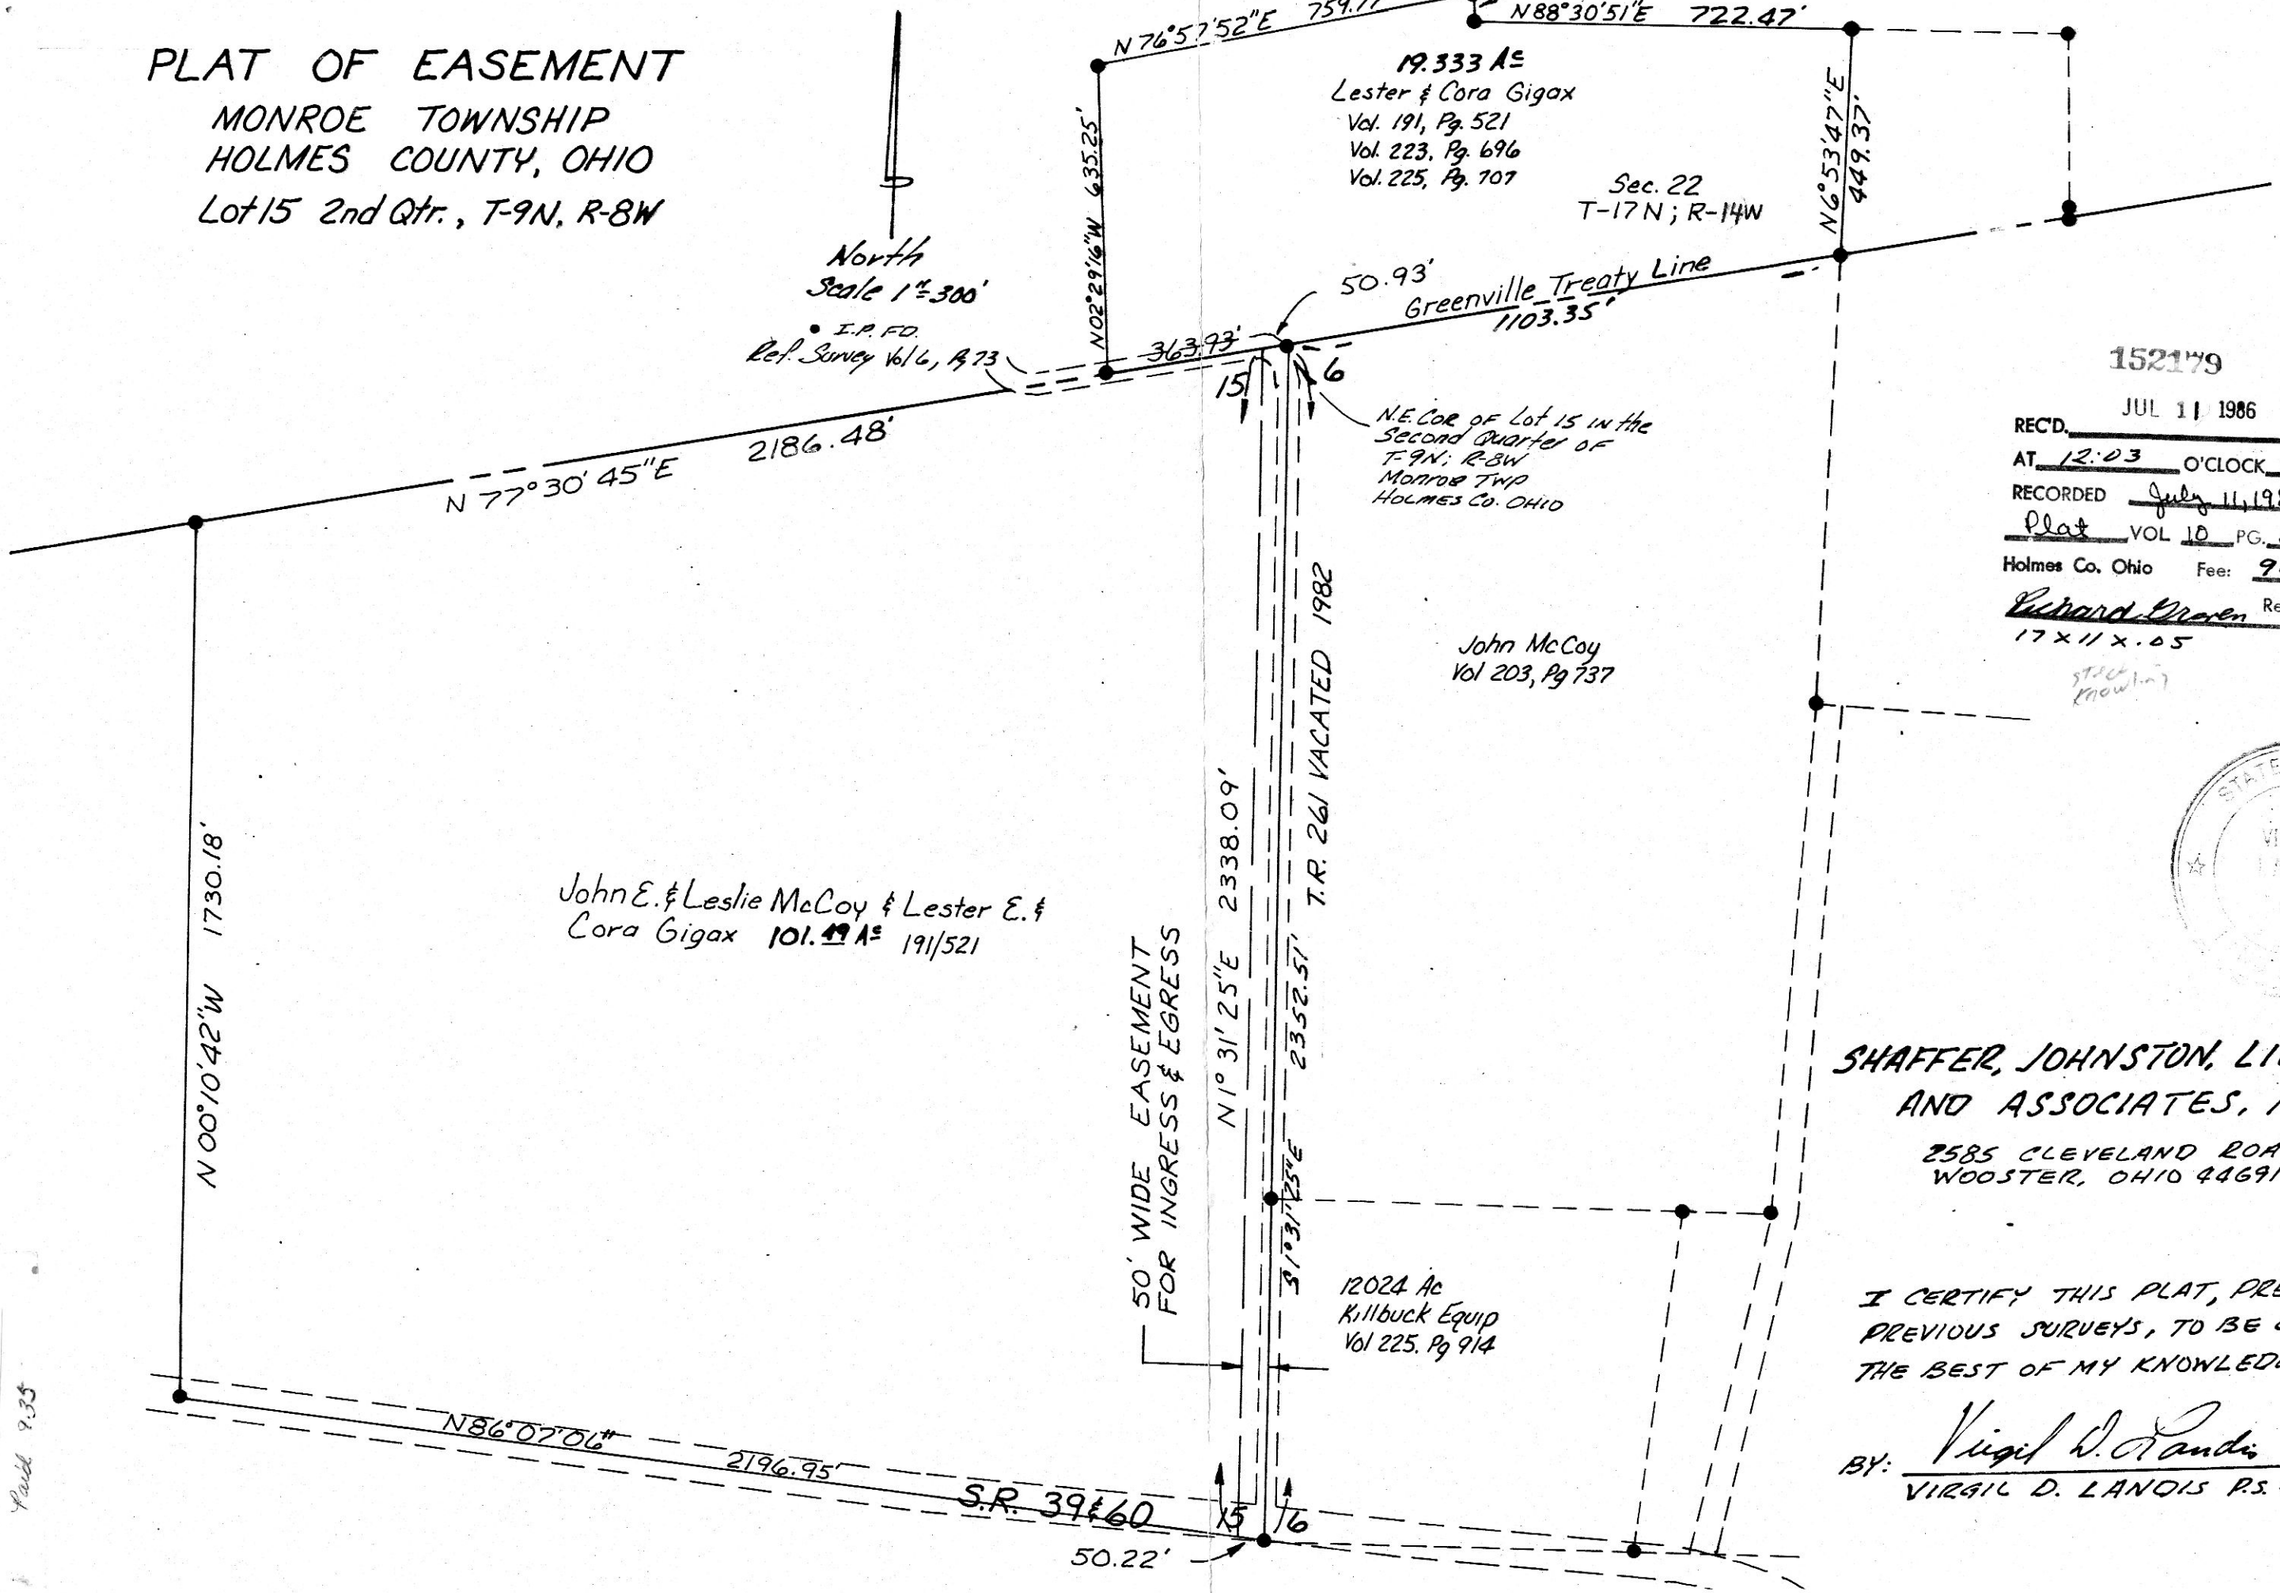

152179
JUL 11 1986
REC'D.
AT 12:03 O'CLOCK P.m
RECORDED July 11, 1986
Plat VOL 10 PG. 578
Holmes Co. Ohio Fee: 9.35
Richard Graven Recorder
17 x 11 x .05

MAP OFFICE COPY

SHAFFER, JOHNSTON, LICHTENWALTER AND ASSOCIATES, INC.
2585 CLEVELAND ROAD
WOOSTER, OHIO 44691

I CERTIFY THIS PLAT, PREPARED FROM PREVIOUS SURVEYS, TO BE CORRECT TO THE BEST OF MY KNOWLEDGE:

BY: Virgil D. Lanois 6-20-86
VIRGIL D. LANOIS P.S. # 6551

VOL 10 PAGE 578
Plat 9.35