# HARDY TOWNSHIP
# HOLMES COUNTY, OHIO
# LOT 8, 1ST QTR., T-9N, R-7W

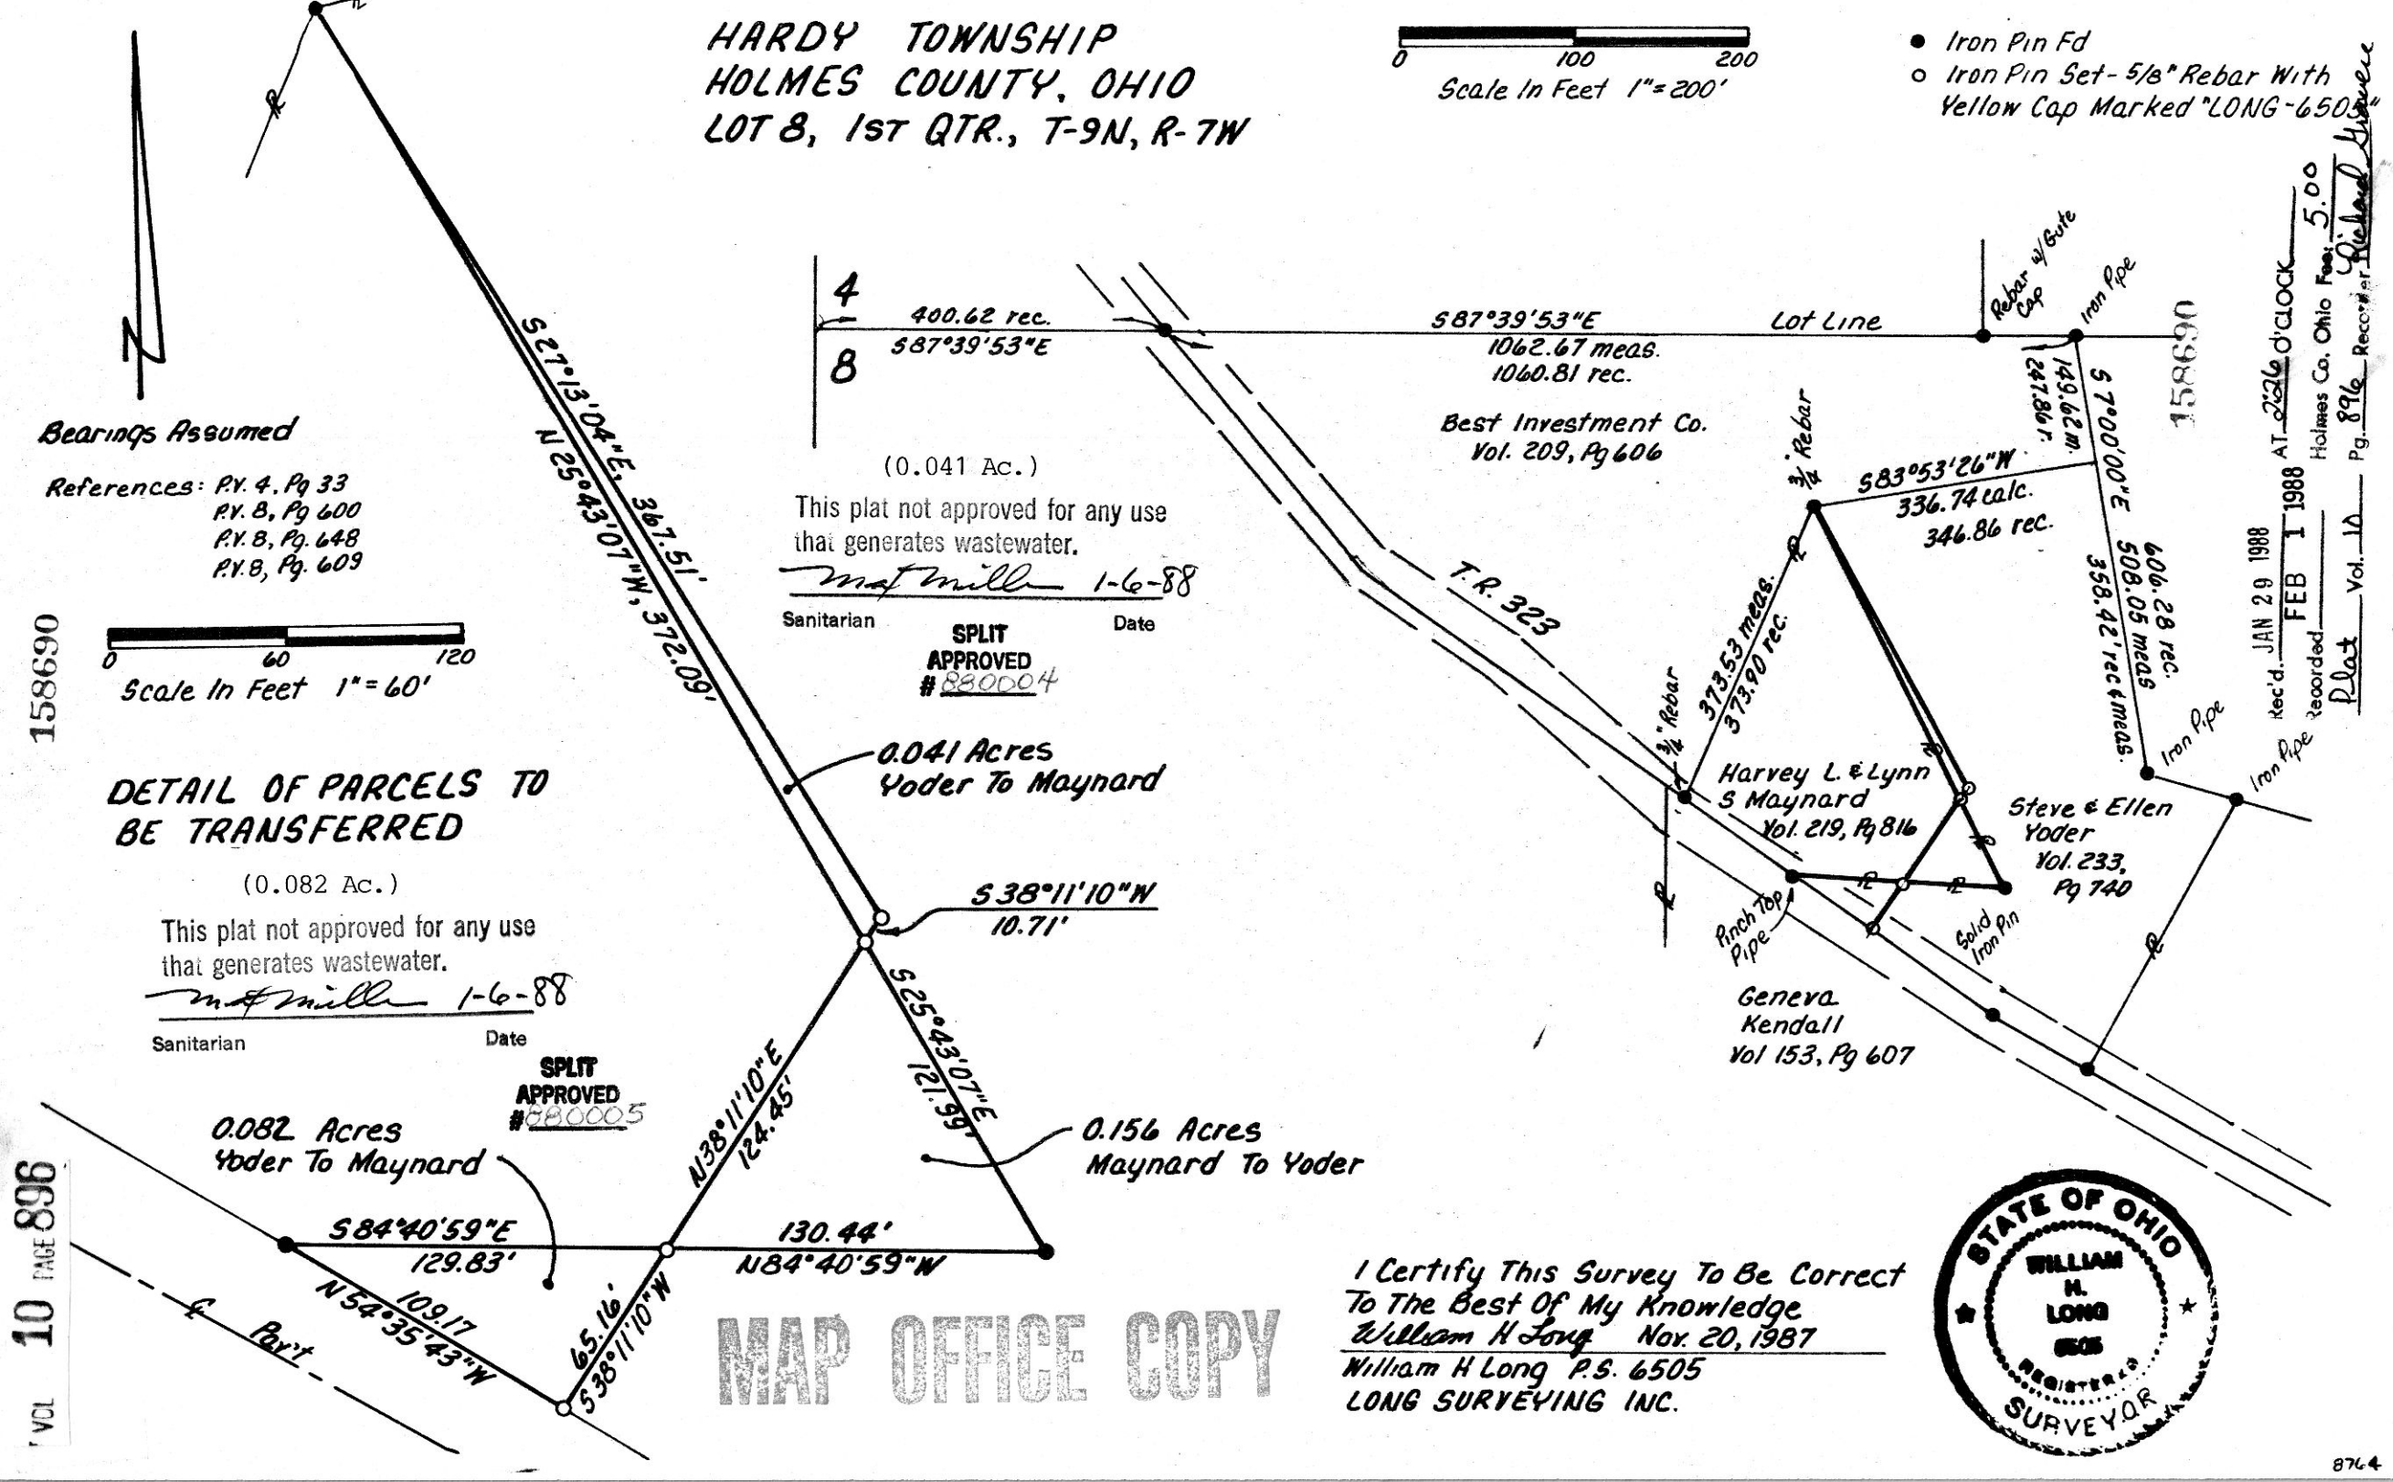


Deed Vol. 237 Page 913

I Certify This Survey To Be Correct To The Best Of My Knowledge
William H Long Nov. 20, 1987
William H Long P.S. 6505
LONG SURVEYING INC.

STATE OF OHIO
WILLIAM H. LONG
6505
REGISTERED
SURVEYOR

MAP OFFICE COPY

VOL 10 PAGE 896

8764