164815

VOL 12 PAGE 277

pd. $5.00

THE COSHOCTON LAND SURVEYING SERVICE

233 S. FOURTH ST. COSHOCTON, OHIO 43812

BEING PART OF: LOT ~
SEC. 14
QUAR. 2nd.
T8N, R4W
TOWNSHIP Clark
COUNTY Holmes, Ohio, U.S.M.L.

SURVEY FOR: Paul Raber, Jr.
DATE: July, 1989
SCALE: 1" = 200'

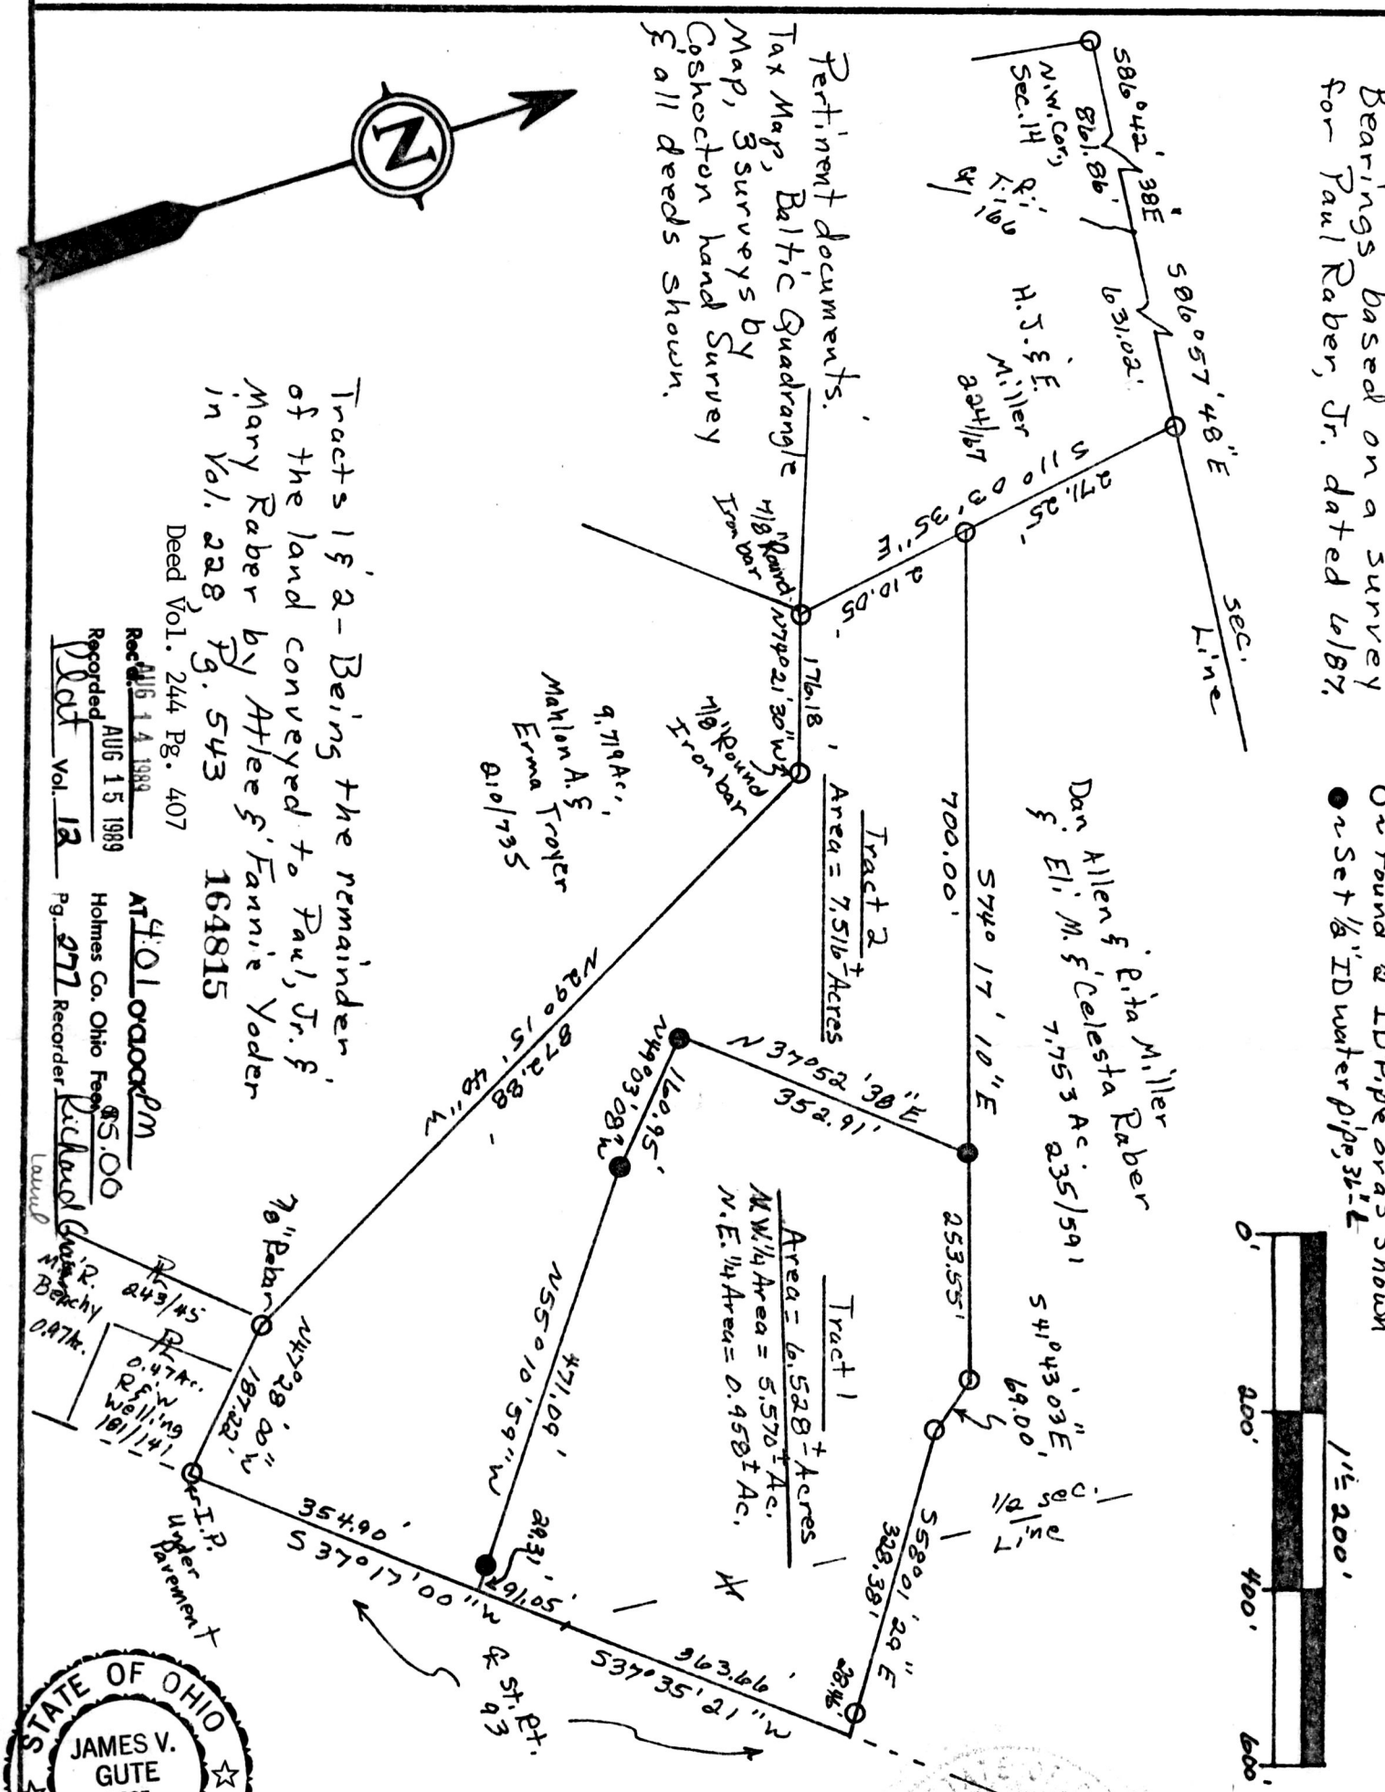

STATE OF OHIO
JAMES V. GUTE
5935
REGISTERED
SURVEYOR

I hereby certify the above plat to be correct to the best of my knowledge and belief.

Subject To All Easements And Rights-Of-Way, Public And Private, Of Record

THE COSHOCTON LAND SURVEYING SERVICE

REGISTERED SURVEYOR 5935

FB131, P25 S29, F20