165175

VOL 12 PAGE 295

pd: $5.00

RICHLAND TOWNSHIP
N.E. & S.E. QTR. SEC. 11
T-8N R-9W
HOLMES COUNTY, OHIO

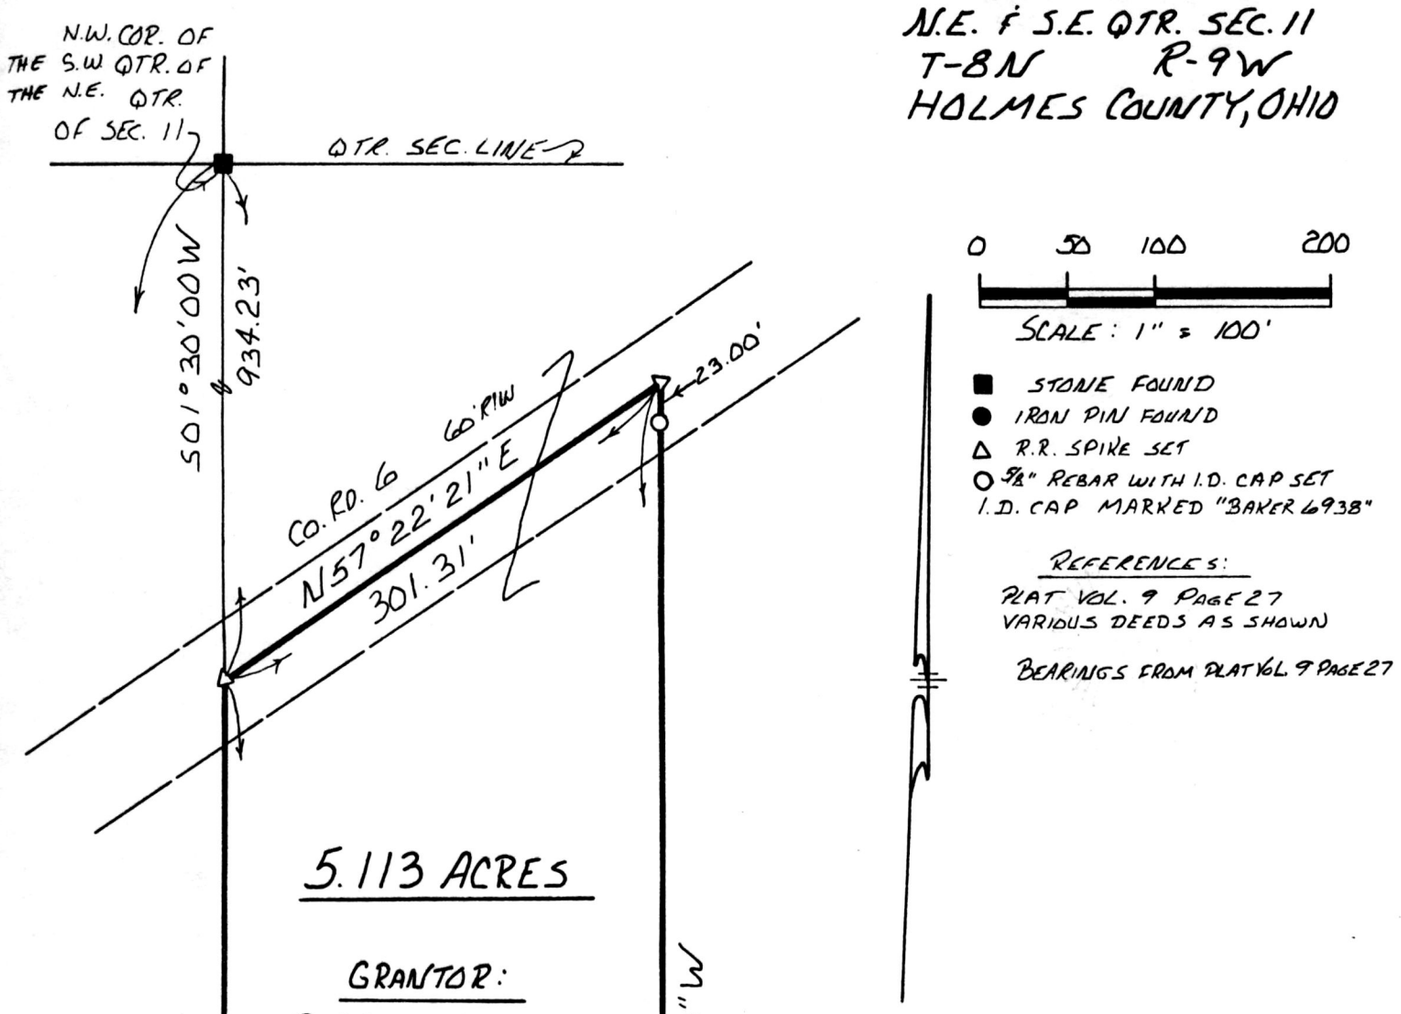

0 50 100 200

SCALE: 1" = 100'

- ■ STONE FOUND
- ● IRON PIN FOUND
- △ R.R. SPIKE SET
- ○ 5/8" REBAR WITH I.D. CAP SET
  I.D. CAP MARKED "BAKER 6938"

REFERENCES:

PLAT VOL. 9 PAGE 27
VARIOUS DEEDS AS SHOWN

BEARINGS FROM PLAT VOL. 9 PAGE 27

165175

REC'D. SEP 20 1989
AT 1:47 O'CLOCK PM
RECORDED SEP 21 1989
Plat VOL 12 PG. 295
Holmes Co. Ohio Fee: $5.00
Richard Graves Recorder

STATE OF OHIO
DONALD C. BAKER
6938
REGISTERED SURVEYOR

I CERTIFY THIS SURVEY TO BE CORRECT TO THE BEST OF MY KNOWLEDGE.

Donald C Baker

DONALD C. BAKER P.S. 6938
4321 T.R. 252
GLENMONT, OHIO

SEPT. 1, 1989

849