L.P.C.
B-11

173923

91118

VOL 12 PAGE 768

SURVEY PLAT
BERLIN TOWNSHIP
PART OF LOT 17, 4TH QTR.
T-9N ; R-6W
HOLMES COUNTY, OHIO

SPLIT APPROVED # 910143

This 3.059 acre parcel is not approved for any use that generates wastewater.

Sanitarian — Date 6/21/91

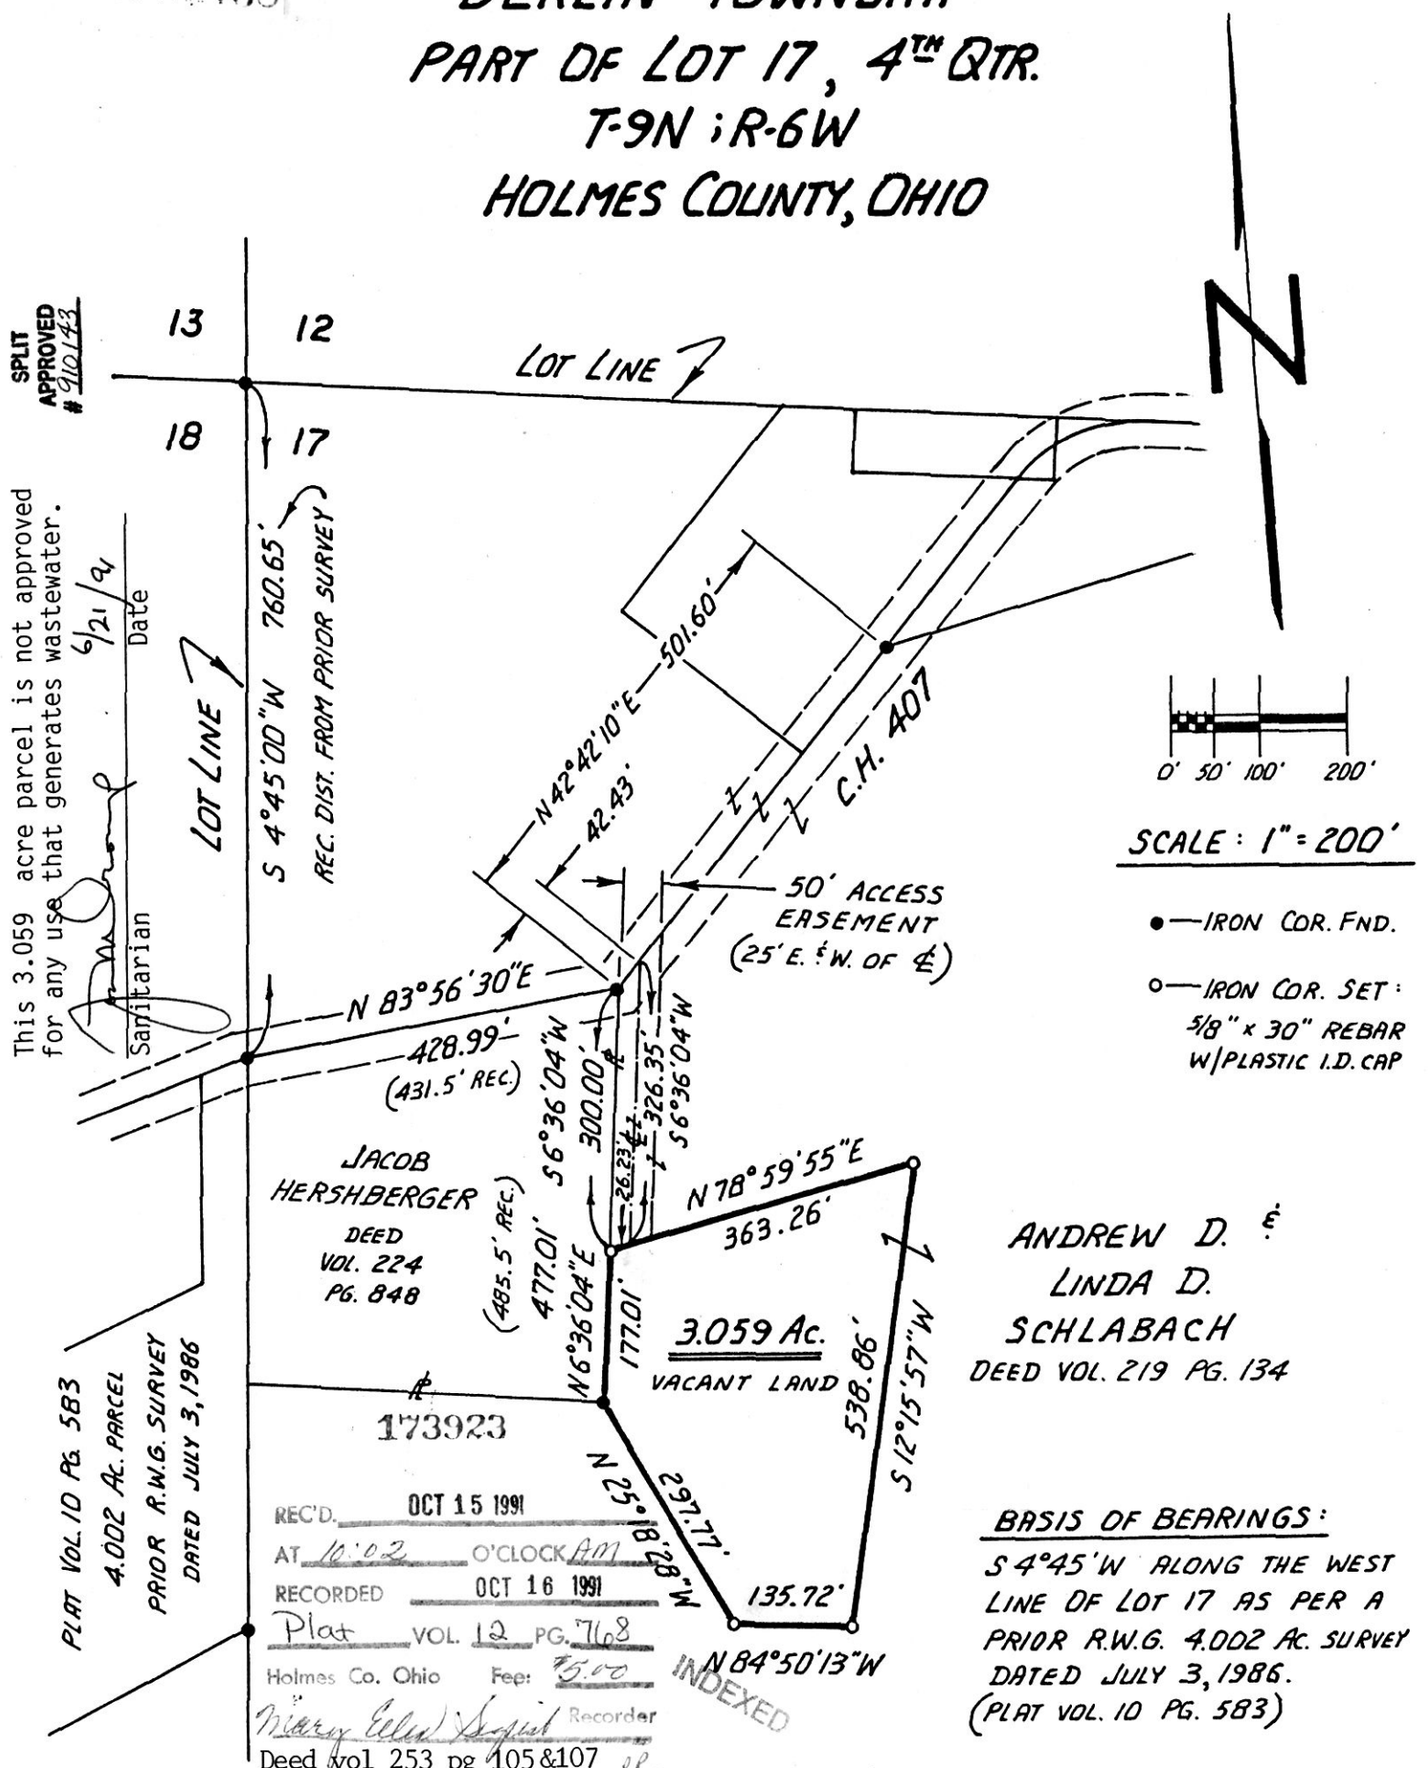

ANDREW D. & LINDA D. SCHLABACH
DEED VOL. 219 PG. 134

173923

REC'D. OCT 15 1991
AT 10:02 O'CLOCK AM
RECORDED OCT 16 1991
Plat VOL. 12 PG. 768
Holmes Co. Ohio Fee: $5.00
Mary Ellen Sugist Recorder
Deed vol 253 pg 105 & 107

INDEXED

BASIS OF BEARINGS:
S 4°45'W ALONG THE WEST LINE OF LOT 17 AS PER A PRIOR R.W.G. 4.002 Ac. SURVEY DATED JULY 3, 1986. (PLAT VOL. 10 PG. 583)

REFERENCE SURVEYS:

PLAT VOL. 7 PG. 703
" " 10 " 306
" " 12 " 205

(4.002 Ac. SURVEY IN LOT 18 BY R.W.G. DATED 7-3-86)
PLAT VOL. 10 PG. 583

I CERTIFY THAT SURVEY TO BE CORRECT TO THE BEST OF MY KNOWLEDGE.

STATE OF OHIO — LARRY CONN — REGISTERED SURVEYOR

LARRY CONN P.S. 6941

PLAT APPROVED 9/24/91 B

(COMPLETED: MAY 13, 1991)

R.W. GASBARRE & ASSOCIATES, INC.
— PROFESSIONAL LAND SURVEYORS —
P.O. BOX 44 - 401 SOUTH MARKET ST.
WOOSTER, OHIO 44691
216-264-9499