174259

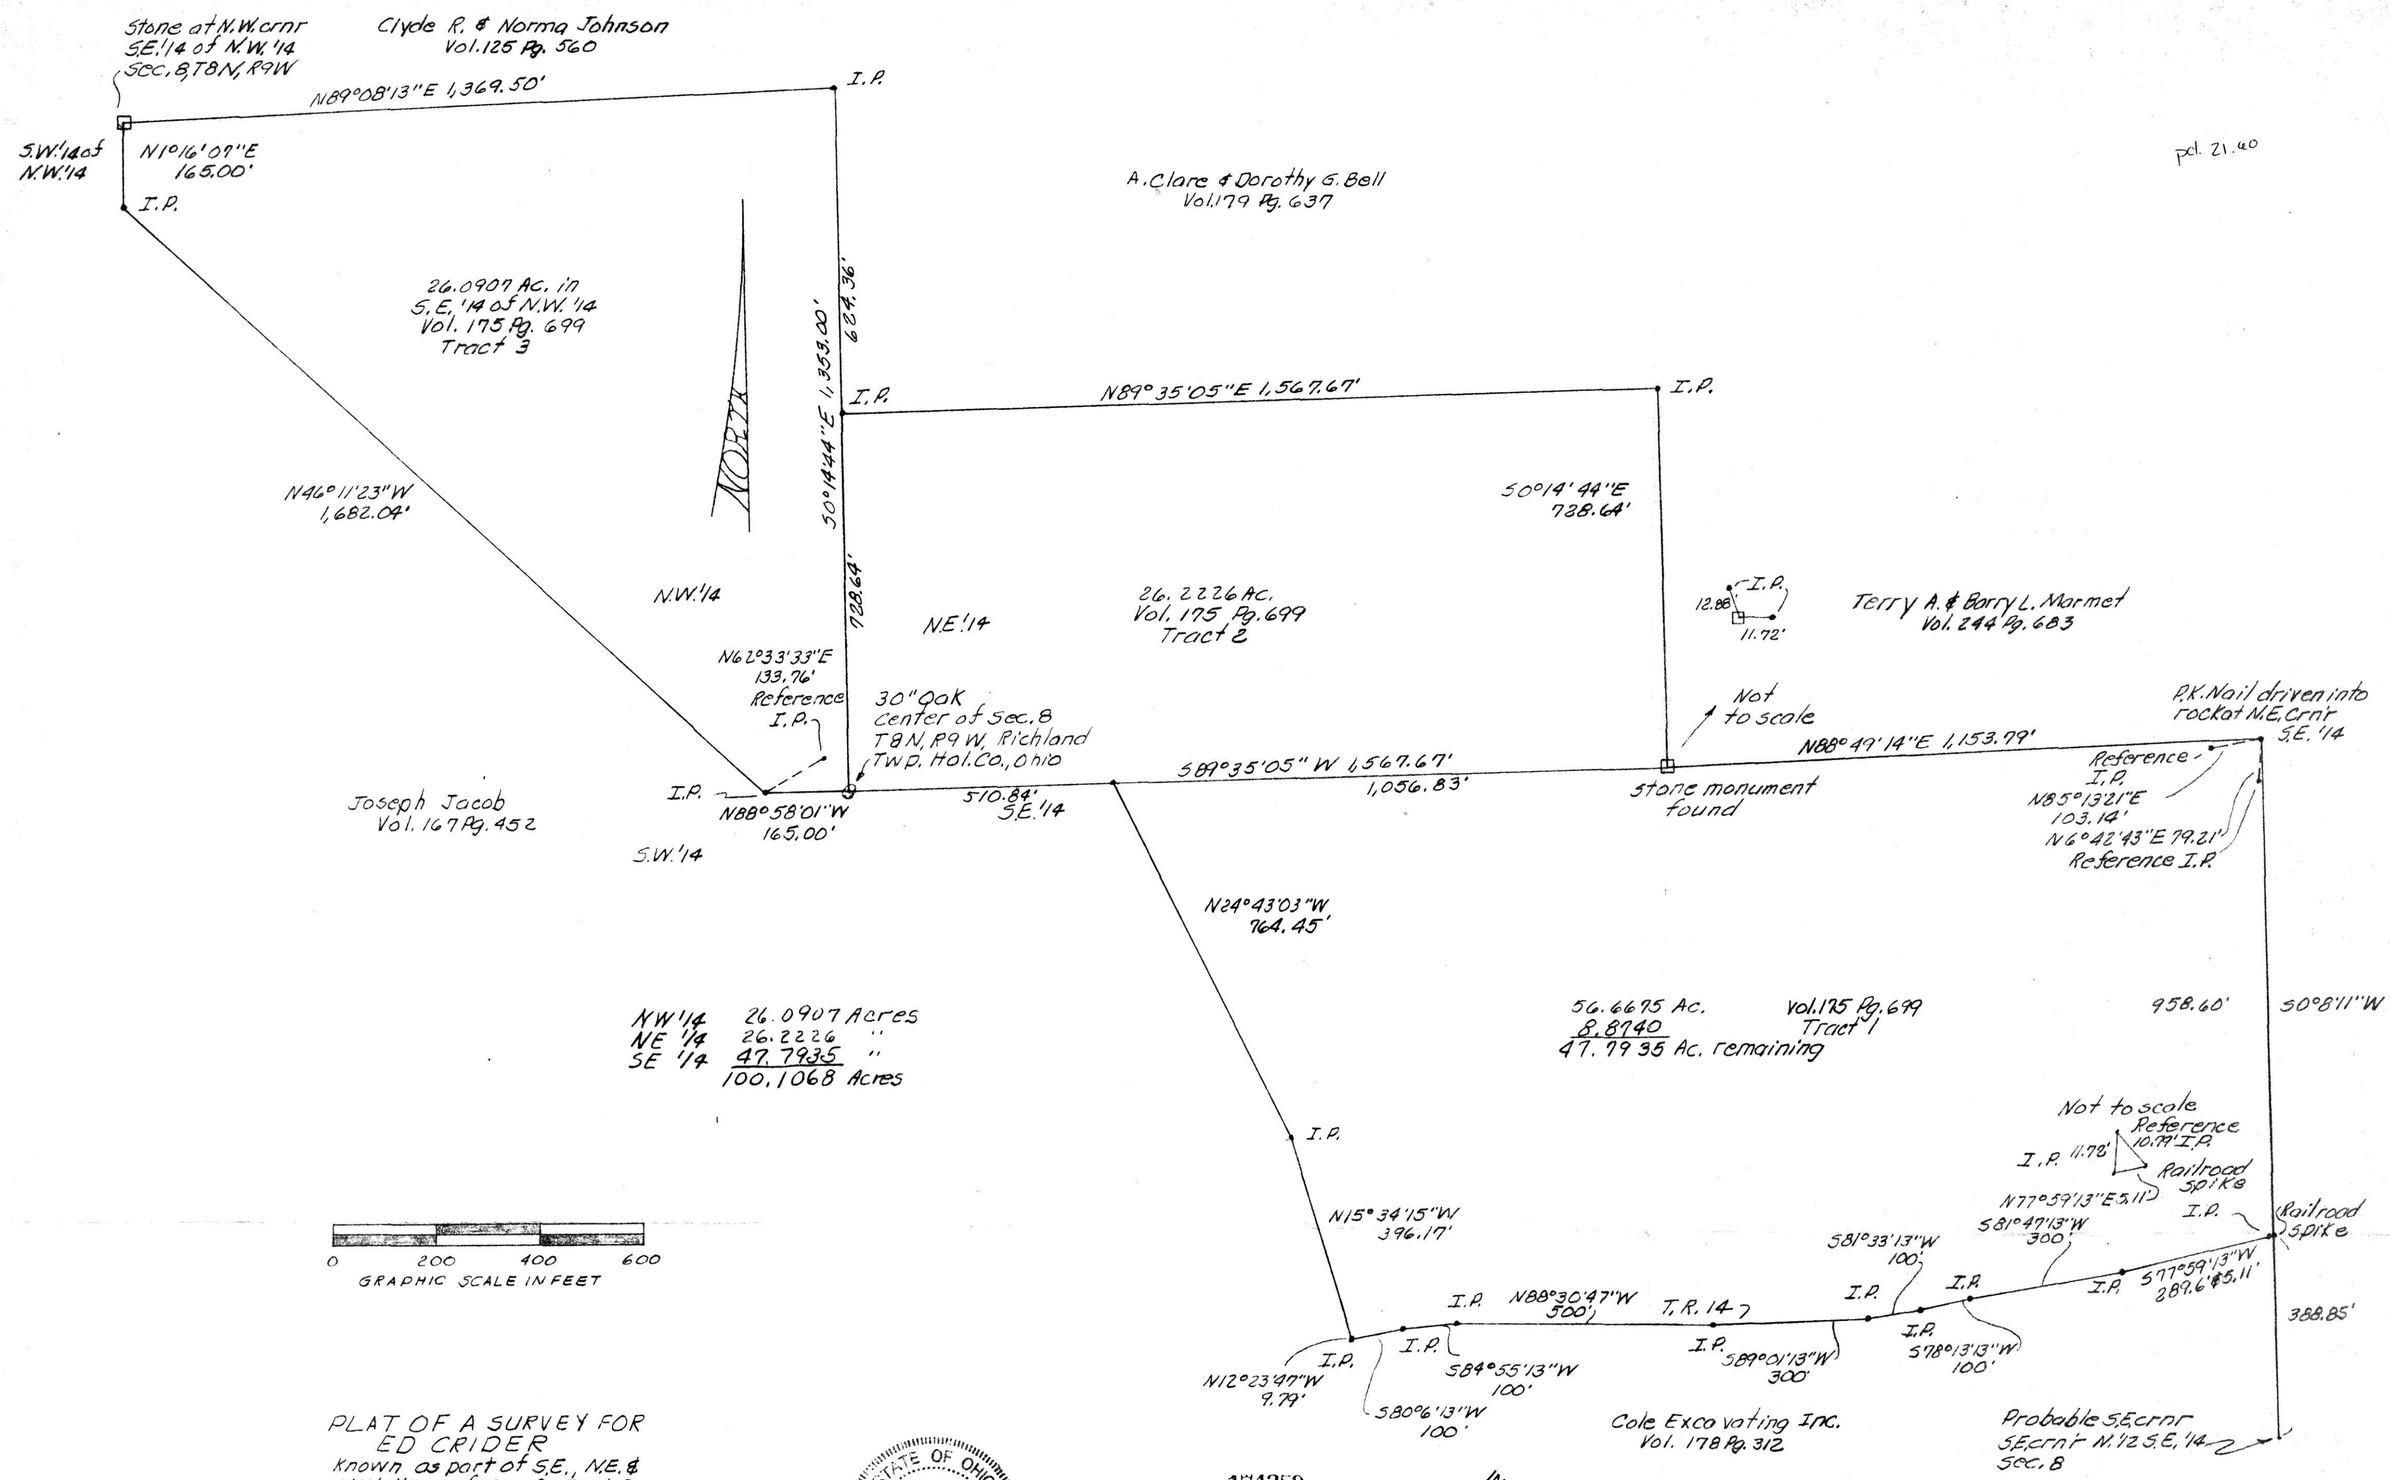

PLAT OF A SURVEY FOR ED CRIDER
Known as part of S.E., N.E. & N.W. '14s of Sec. 8, T8N, R9W, of Richland Twp., Hol. Co., Ohio.

Robert L. Kasner P.S. 5193
P.E. 28820
1/9/90
5/27/91

STATE OF OHIO
ROBERT LEE KASNER
No. 5193
REGISTERED PROFESSIONAL SURVEYOR

174259

INDEXED

Rec'd. NOV 12 1991 AT 10:17 O'CLOCK am
Recorded NOV 13 1991 Holmes Co. Ohio Fee: 21.60
Plat Vol. 13 Pg. 142 Recorder Mary Ellen Signst
Deed vol 253 pg 421 Sam

Plat "B"

PLAT APPROVED 11-8-91 Lz