VOL 14 PAGE 236

182508

$5.00 pd.

MONROE TOWNSHIP
2ND. QTR. LOTS 14 & 16
T-9N; R-8W
HOLMES COUNTY, OHIO

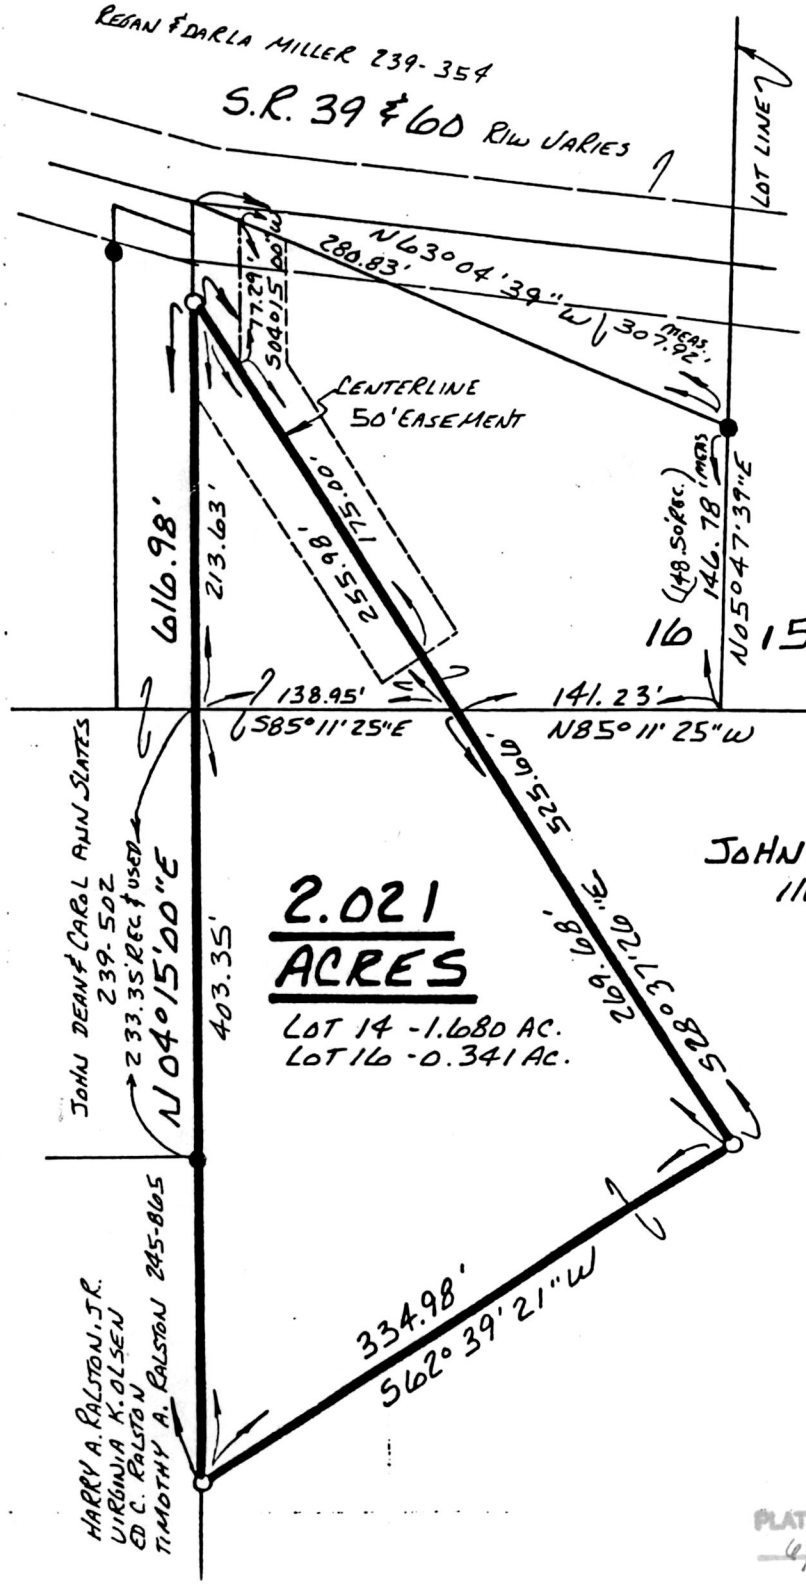

0 50 100 200

SCALE: 1" = 100'

● IRON PIN FOUND

○ 5/8" RE BAR WITH I.D. CAP SET
I.D. CAP MARKED "BAKER 6938"

REFERENCES:

DEED VOL. 253 PAGE 684
DEED VOL. 239 PAGE 502
PLAT VOL. 13 PAGE 6
PLAT VOL. 5 PAGE 155
BEARINGS FROM SAME

SPLIT APPROVED
930104

This 2.021 acre parcel is approved for residential wastewater treatment.

6/10/93
Sanitarian Date

182508

INDEXED

Rec'd JUN 15 1993 AT 10:25 O'CLOCK A. M.
Recorded JUN 16 1993 Holmes Co. Ohio Fee $5.00
Plat Vol. 14 Pg. 236 Recorder Sally Miller
Deed Vol. 260 pg. 329

JOHN R. & LYDIA J. BROWNLEE
116-440 253-684

STATE OF OHIO
DONALD C. BAKER
6938
REGISTERED SURVEYOR

I CERTIFY THIS SURVEY TO BE CORRECT TO THE BEST OF MY KNOWLEDGE.

Donald C. Baker

DONALD C. BAKER P.S. 6938
5958 T.R. 322
MILLERSBURG, OHIO 44654
PH. (216) 674-4788

MAY 5, 1993

20693-MLS

PLAT APPROVED
6/11/93 B