VOL 14 PAGE 448

186510

#20.00 pd.

RICHLAND TOWNSHIP
S.W. QTR. SECTION 1
T-8N ; R-9W
HOLMES COUNTY, OHIO

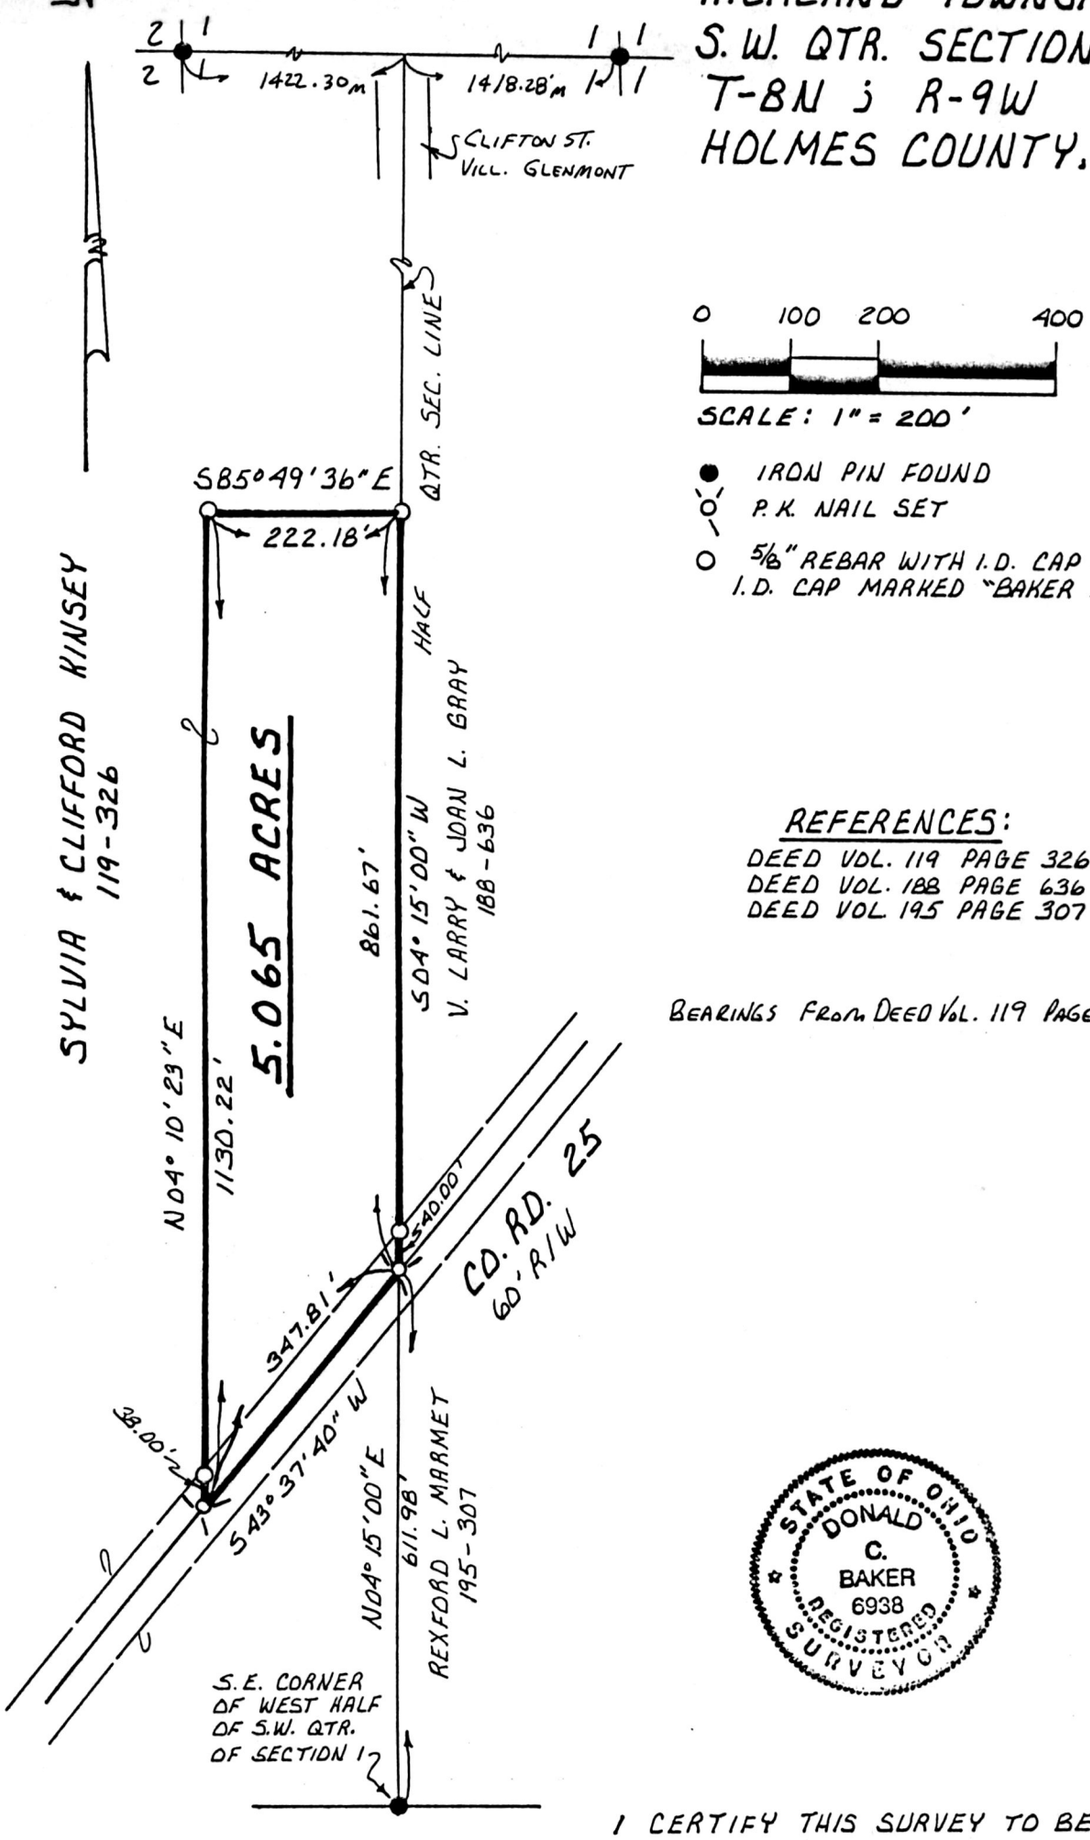

0 100 200 400

SCALE: 1" = 200'

● IRON PIN FOUND

P.K. NAIL SET

○ 5/8" REBAR WITH I.D. CAP SET. I.D. CAP MARKED "BAKER 6938."

REFERENCES:

DEED VOL. 119 PAGE 326
DEED VOL. 188 PAGE 636
DEED VOL. 195 PAGE 307

BEARINGS FROM DEED VOL. 119 PAGE 326

STATE OF OHIO
DONALD C. BAKER
6938
REGISTERED SURVEYOR

I CERTIFY THIS SURVEY TO BE CORRECT TO THE BEST OF MY KNOWLEDGE.

Donald C. Baker

DONALD C. BAKER P.S. 6938
5958 T.R. 322
MILLERSBURG, OHIO 44654
PH: (216) 674-4788

DECEMBER 20, 1993

INDEXED

186510

70993-BEC

REC'D
AT 3:16 o'clock P.m.
MAR 01 '94

RECORDED
FEE $20.00
MAR 02 '94

Plat
VOL 14 PAGE 448 Sally Miller RECORDER R.R.
Deed vol. 263 pg 585

PLAT APPROVED
2/18/94 B