20.00pd.

190185

VOL 14 PAGE 651

0 150 300 600

SCALE: 1" = 300'

- ■ STONE FOUND
- ● IRON PIN FOUND
- ▲ R.R. SPIKE FOUND
- o 5/8" REBAR WITH I.D. CAP SET
  I.D. CAP MARKED "BAKER 6938"

N

PRAIRIE TOWNSHIP
N.W. QTR. SECTION 2
T-13N ; R-13W
HOLMES COUNTY, OHIO

REFERENCES:

DEED VOL. 241 PAGE 198
DEED VOL. 262 PAGE 10
DEED VOL. 259 PAGE 42
DEED VOL. 198 PAGE 425
DEED VOL 149 PAGE 292

BEARINGS FROM PLAT VOL. 7 PAGE 515

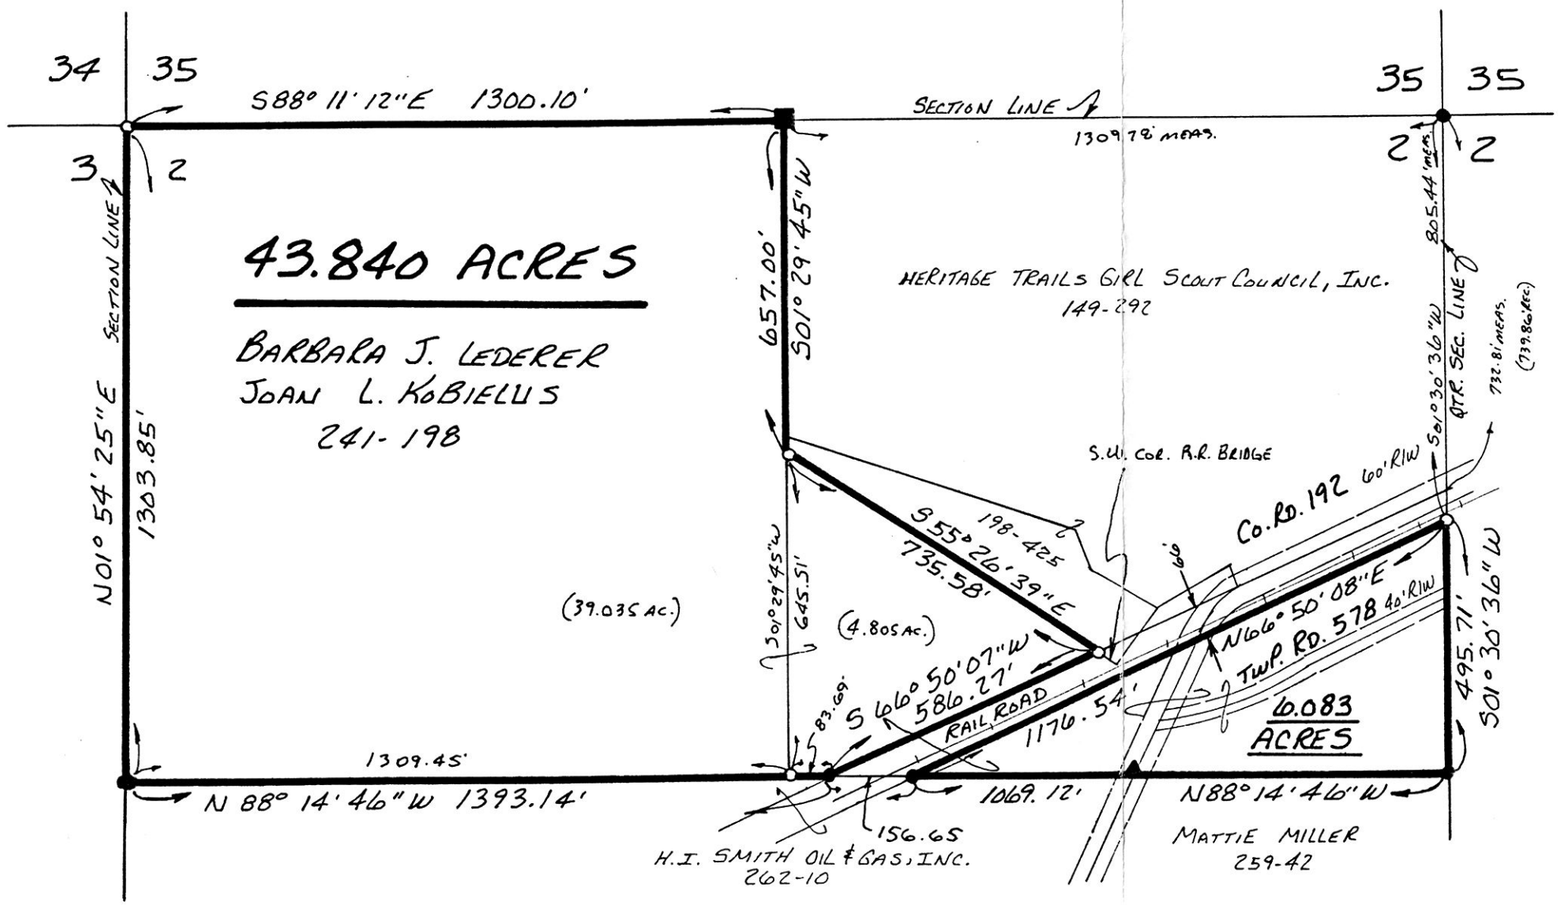

190185

REC'D
AT 3:54 o'clock P.m.
NOV 15 '94
Plat
VOL 14 PAGE 651
Deed Vol. 266 pg 715

RECORDED
FEE #20.00
NOV 16 '94
INDEXED
Sally Miller RECORDER
R.R.

STATE OF OHIO
DONALD C. BAKER
6938
PROFESSIONAL SURVEYOR

I CERTIFY THIS SURVEY TO BE CORRECT TO THE BEST OF MY KNOWLEDGE.

Donald C. Baker

DONALD C. BAKER P.S. 6938
5958 T.R. 322
MILLERSBURG, OHIO 44654
PH. (216) 674-4788

SEPTEMBER 20, 1994

52694-MLS

PLAT APPROVED
11/1/94 B