pd. #2092

VOL 14 PAGE 873

193640

SALTCREEK TOWNSHIP
3RD. QTR. LOT 14
T-10 N ; R-5W
HOLMES COUNTY. OHIO

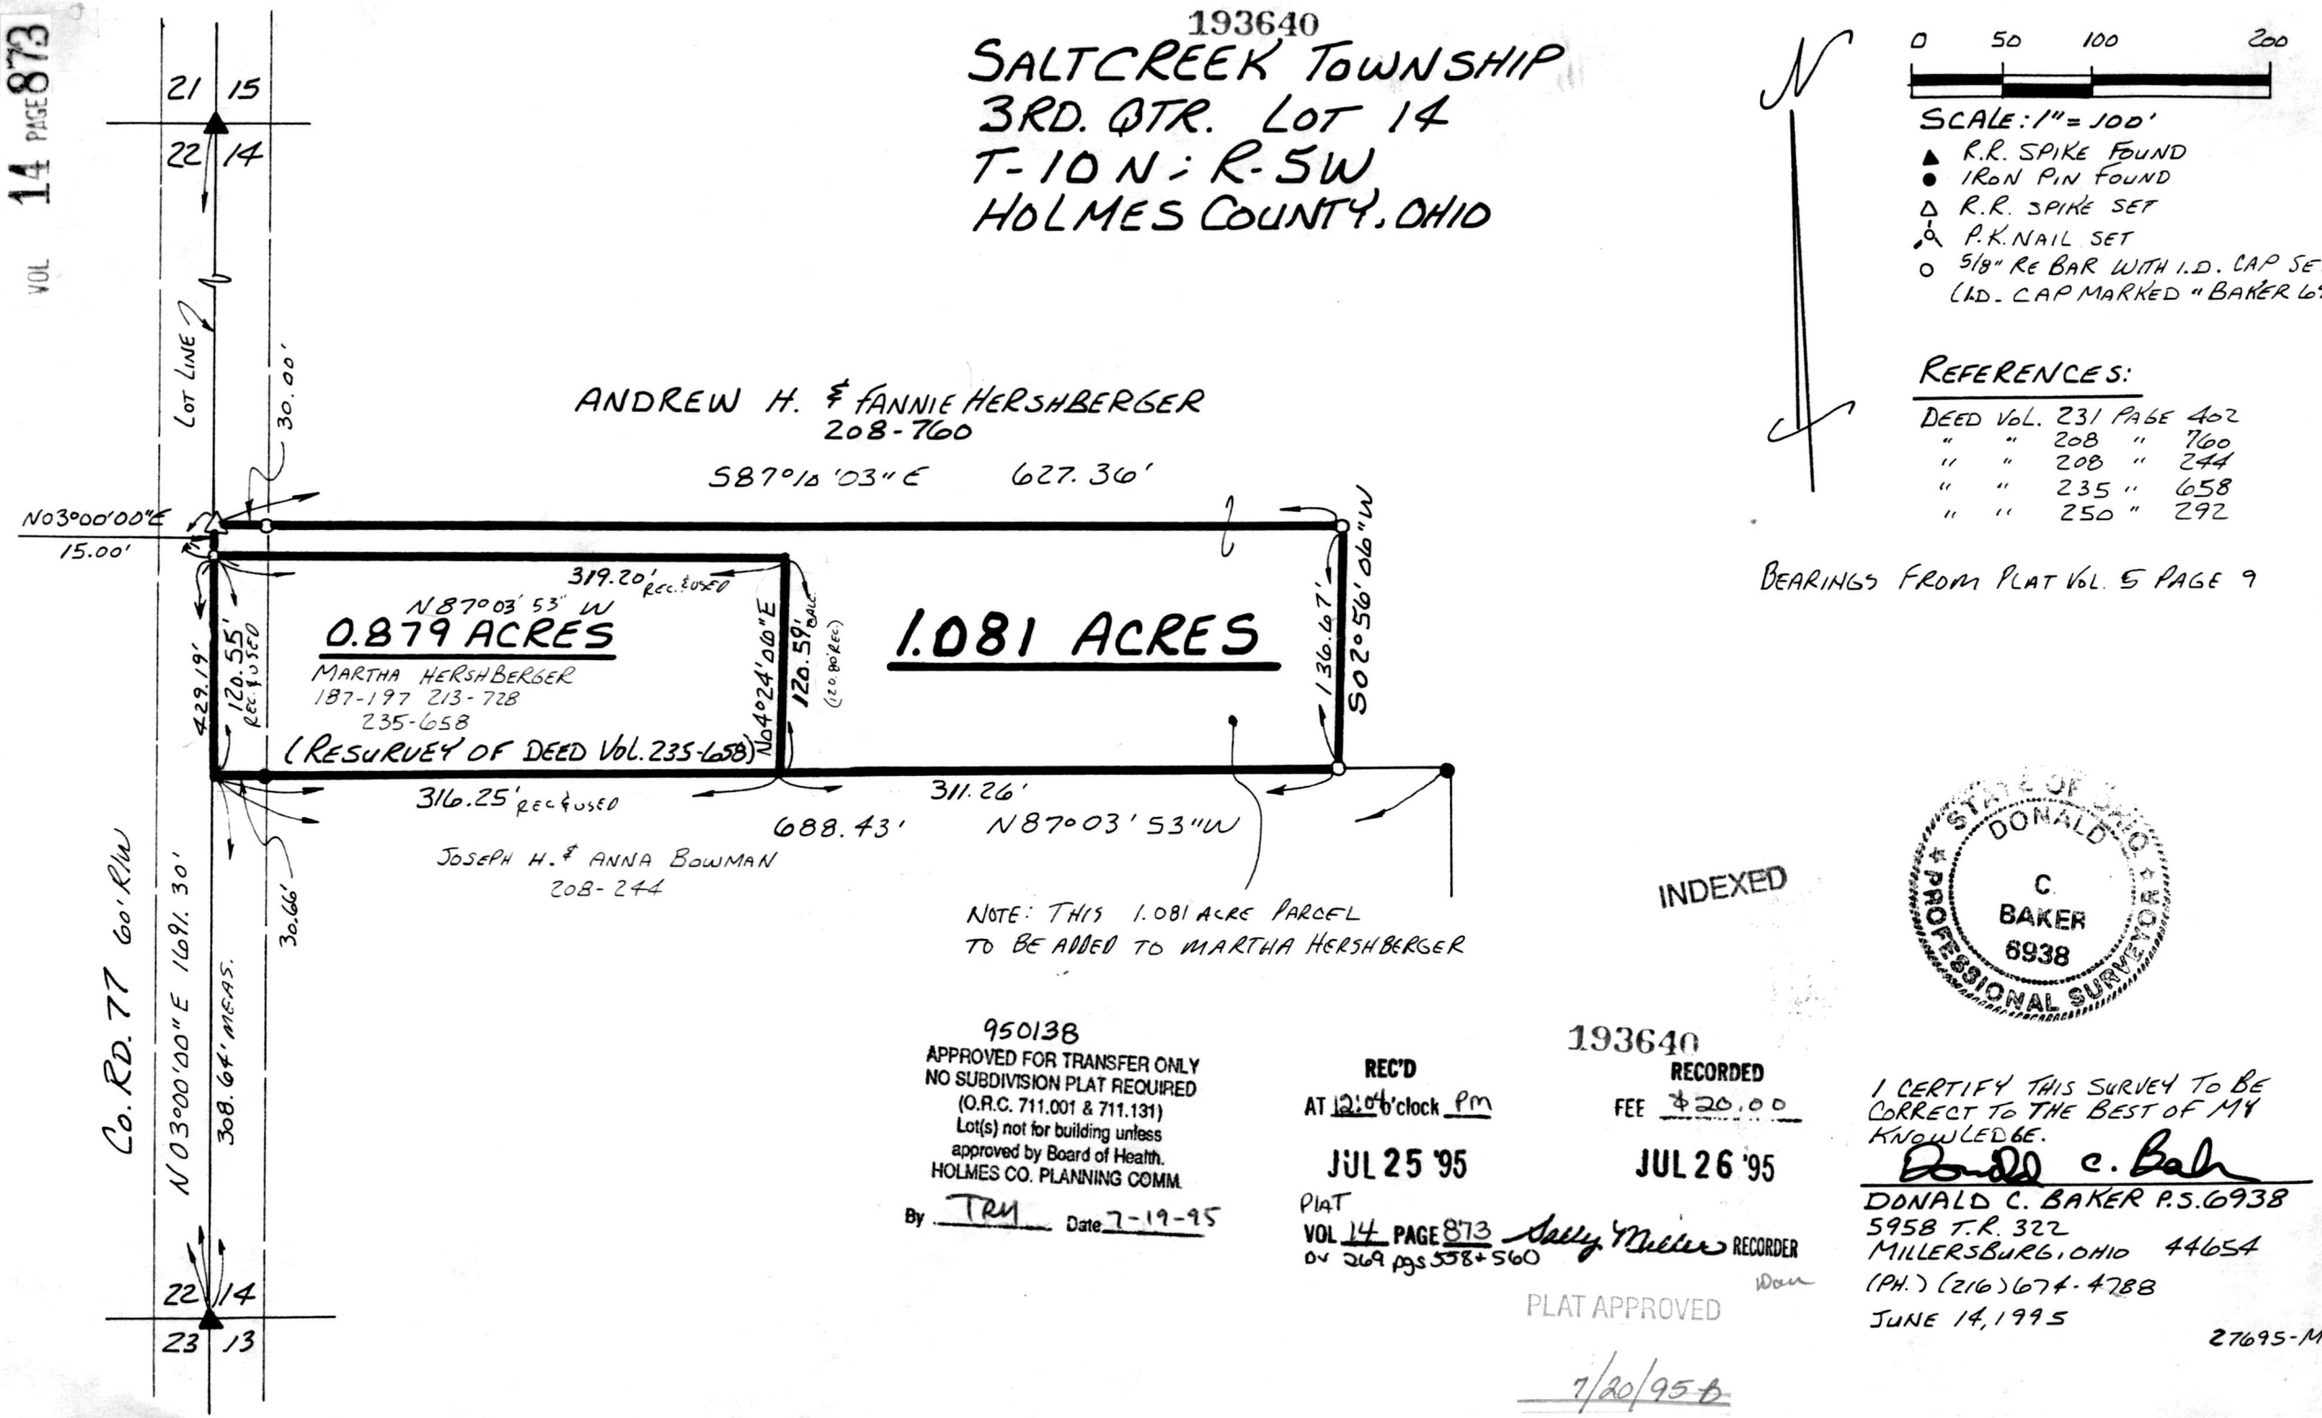

REFERENCES:

DEED VOL. 231 PAGE 402
" " 208 " 760
" " 208 " 244
" " 235 " 658
" " 250 " 292

BEARINGS FROM PLAT VOL. 5 PAGE 9

INDEXED

STATE OF OHIO
DONALD C. BAKER 6938
PROFESSIONAL SURVEYOR

950138
APPROVED FOR TRANSFER ONLY
NO SUBDIVISION PLAT REQUIRED
(O.R.C. 711.001 & 711.131)
Lot(s) not for building unless
approved by Board of Health.
HOLMES CO. PLANNING COMM.
By TRM Date 7-19-95

193640
REC'D
AT 12:04 o'clock PM
JUL 25 '95
RECORDED
FEE $20.00
JUL 26 '95
PLAT
VOL 14 PAGE 873
OR 269 pgs 558+560
Sally Miller RECORDER
Dan

PLAT APPROVED
7/20/95 b

I CERTIFY THIS SURVEY TO BE CORRECT TO THE BEST OF MY KNOWLEDGE.
Donald C. Baker

DONALD C. BAKER P.S. 6938
5958 T.R. 322
MILLERSBURG, OHIO 44654
(PH.) (216) 674-4788

JUNE 14, 1995

27695-MLS