VOL 14 PAGE 928

$20.00 pd.

194672

CLARK TOWNSHIP
S.W. QTR. SECTION 25
T-8N; R-4W
HOLMES COUNTY, OHIO

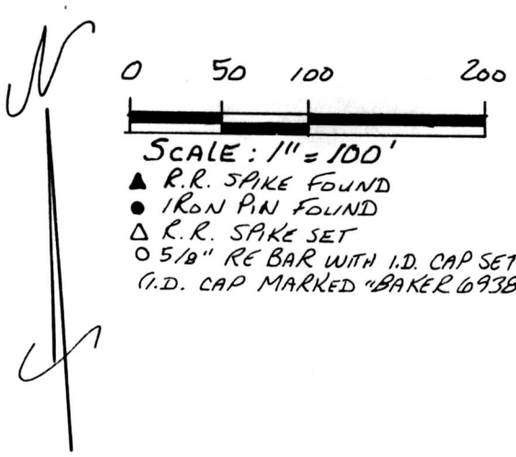

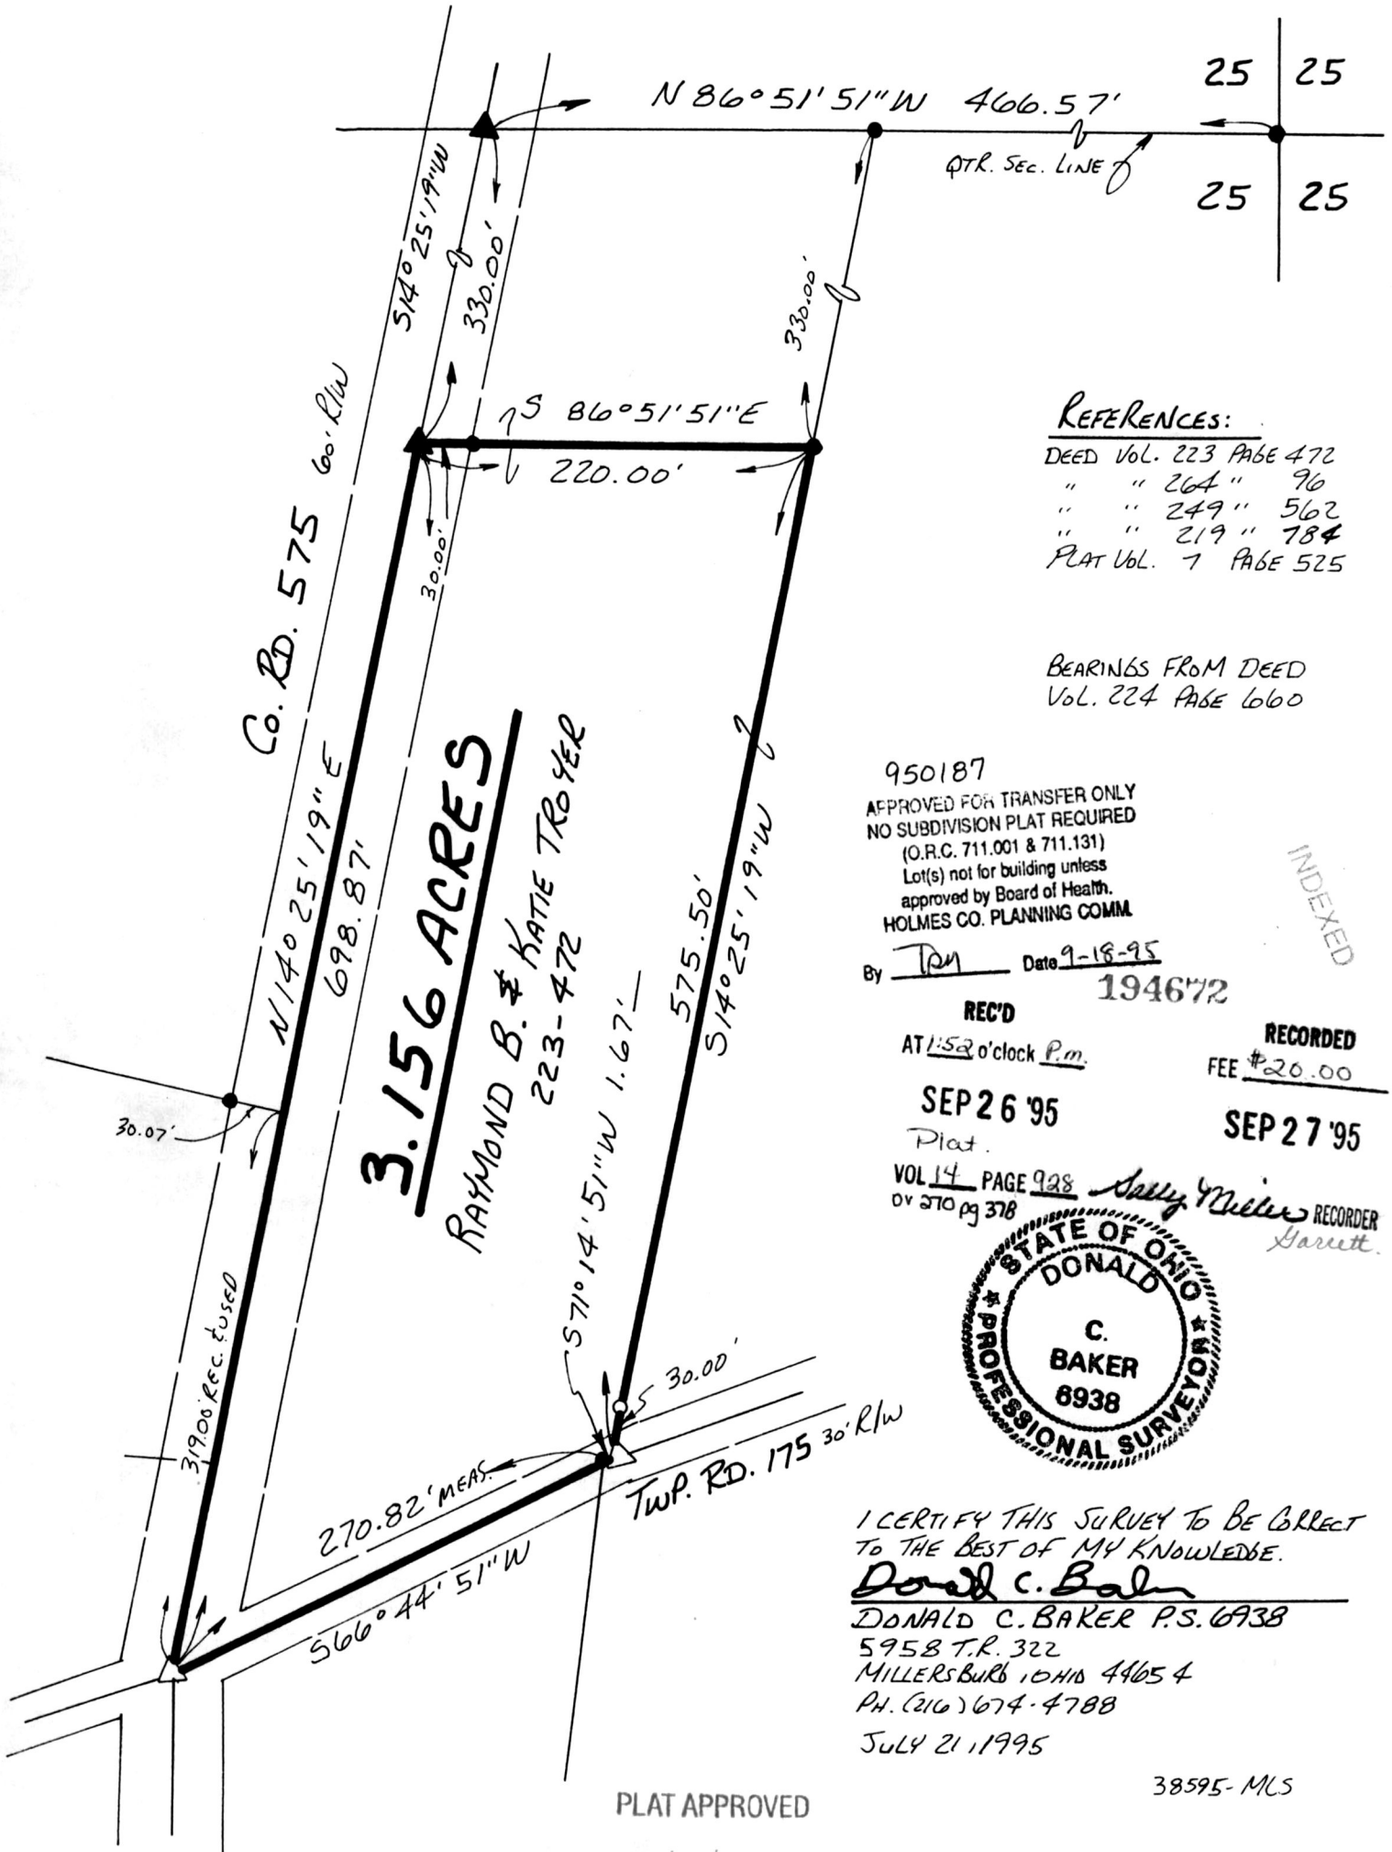

REFERENCES:

DEED VOL. 223 PAGE 472
" " 264 " 96
" " 249 " 562
" " 219 " 784
PLAT VOL. 1 PAGE 525

BEARINGS FROM DEED
VOL. 224 PAGE 660

950187
APPROVED FOR TRANSFER ONLY
NO SUBDIVISION PLAT REQUIRED
(O.R.C. 711.001 & 711.131)
Lot(s) not for building unless
approved by Board of Health.
HOLMES CO. PLANNING COMM.
By Tom Date 9-18-95

INDEXED

194672

REC'D
AT 1:52 o'clock P.m.
SEP 26 '95
Plat.
VOL 14 PAGE 928
OV 270 pg 378

RECORDED
FEE $20.00
SEP 27 '95
Sally Miller RECORDER
Garrett.

STATE OF OHIO
DONALD C. BAKER
6938
PROFESSIONAL SURVEYOR

I CERTIFY THIS SURVEY TO BE CORRECT
TO THE BEST OF MY KNOWLEDGE.
Donald C. Baker

DONALD C. BAKER P.S. 6938
5958 T.R. 322
MILLERSBURG, OHIO 44654
PH. (216) 674-4788

JULY 21, 1995

38595-MLS

PLAT APPROVED
9/19/95