vol. 16 page 189

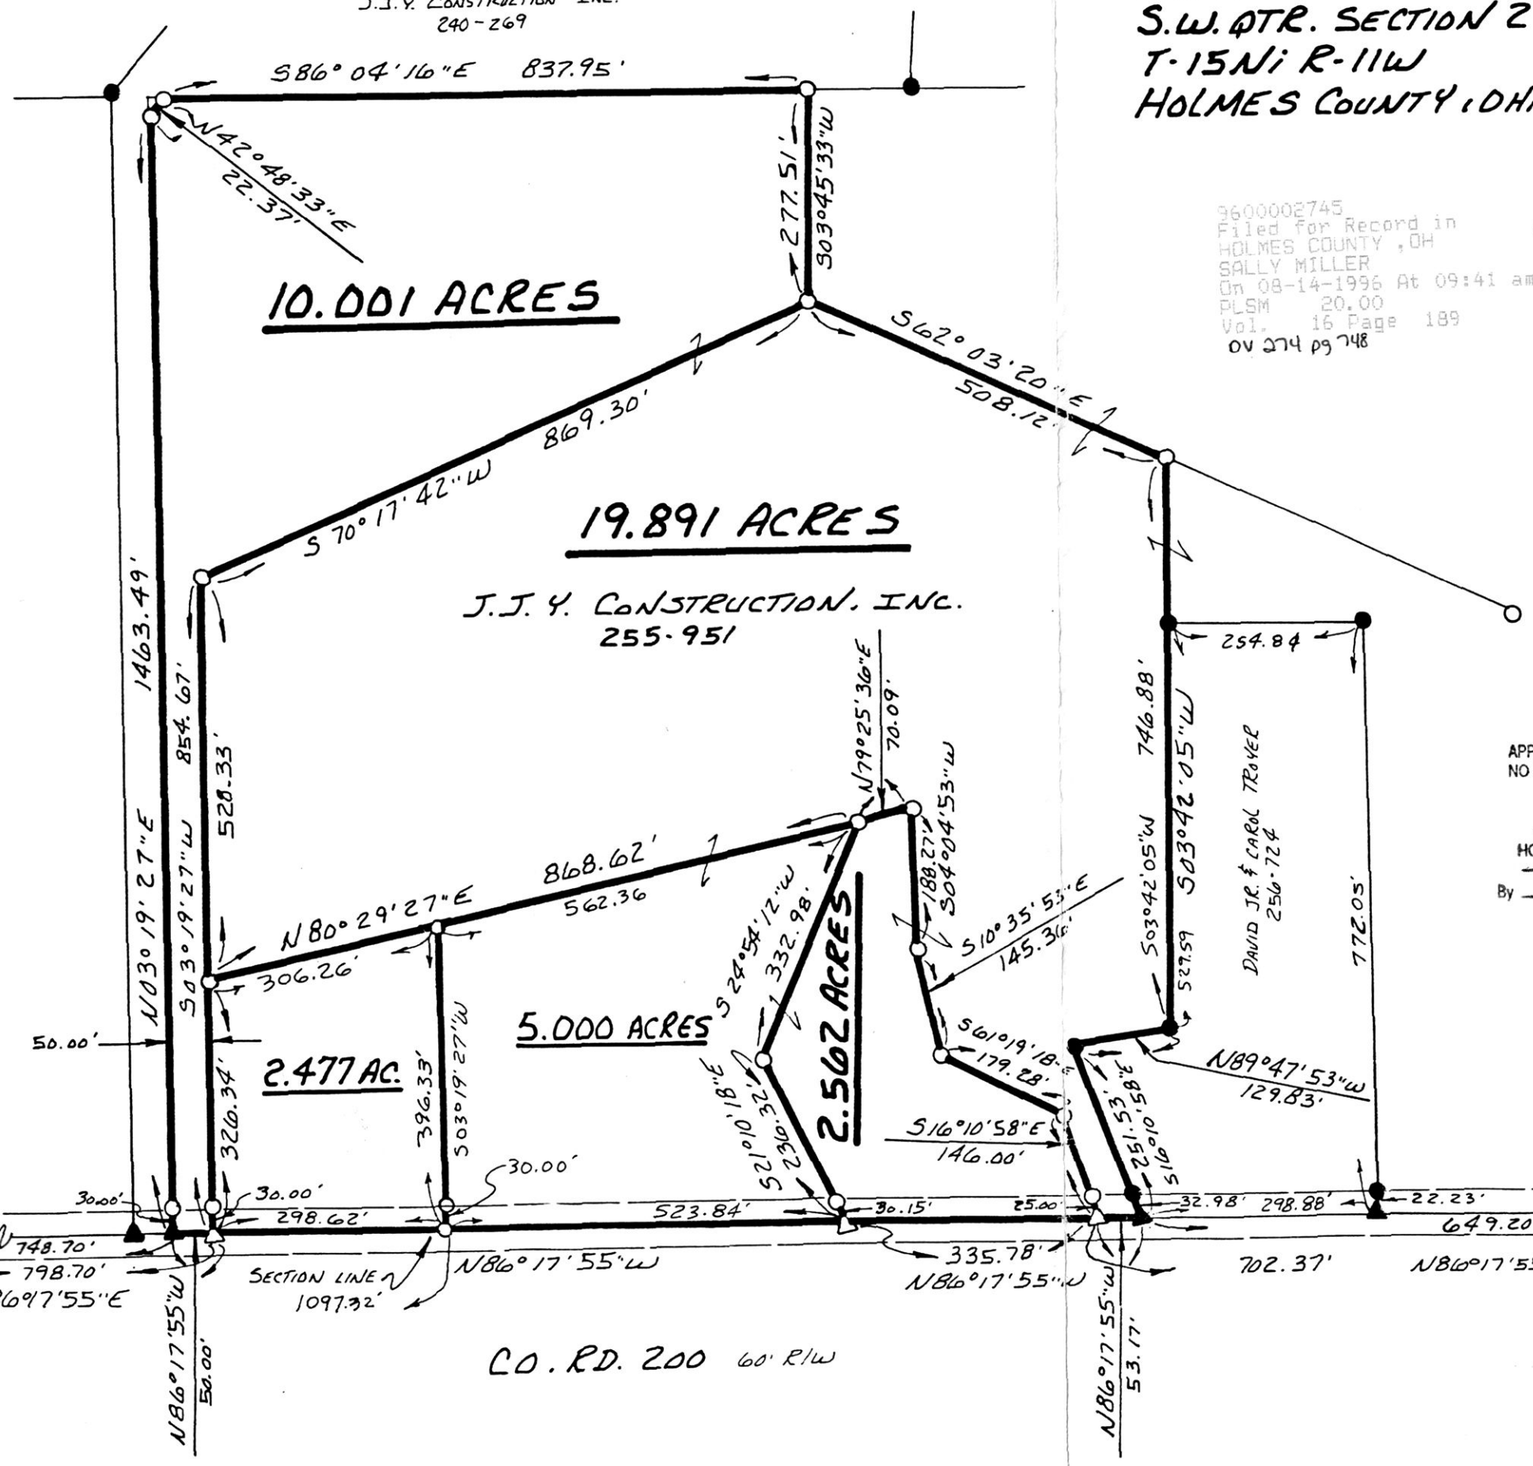

PAINT TOWNSHIP
S.W. QTR. SECTION 27
T-15N; R-11W
HOLMES COUNTY, OHIO

9600002745
Filed for Record in
HOLMES COUNTY, OH
SALLY MILLER
On 08-14-1996 At 09:41 am.
PLSM 20.00
Vol. 16 Page 189
OV 274 pg 748
INDEXED

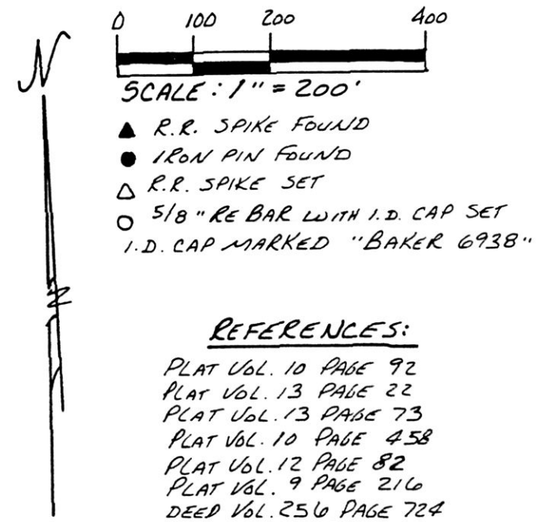

REFERENCES:

PLAT VOL. 10 PAGE 92
PLAT VOL. 13 PAGE 22
PLAT VOL. 13 PAGE 73
PLAT VOL. 10 PAGE 458
PLAT VOL. 12 PAGE 82
PLAT VOL. 9 PAGE 216
DEED VOL. 256 PAGE 724
PLAT VOL. 14 PAGE 16
DEED VOL. 240 PAGE 269
DEED VOL. 240 PAGE 727
DEED VOL. 241 PAGE 287

BEARINGS FROM DEED VOL. 255 PAGE 951

2.477Ac.

APPROVED FOR TRANSFER ONLY
NO SUBDIVISION PLAT REQUIRED
(O.R.C. 711.001 & 711.131)
Lot(s) not for building unless
approved by Board of Health.
HOLMES CO. PLANNING COMM.
By TRM Date 8-12-96
960174

STATE OF OHIO
DONALD C. BAKER
6938
REGISTERED SURVEYOR

I CERTIFY THIS SURVEY TO BE CORRECT TO THE BEST OF MY KNOWLEDGE.

Donald C. Baker

DONALD C. BAKER P.S. 6938
5958 T.R. 322
MILLERSBURG, OHIO 44654
PH. (216) 674-4788

NOVEMBER 12, 1992

(REV. NOV. 25, 1992
ADDED 2.477Ac. LOT)

49592-MCS

9600002745
LAUREL HINES ATTY
MILLERSBURG,

PLAT APPROVED 8/12/96 LH