9600003395
Filed for Record in
HOLMES COUNTY ,OH
SALLY MILLER
On 09-18-1996 At 12:38 pm.
PLSM 20.00
Vol. 16 Page 230
OV 275 page 359

INDEXED

VOL 16 PAGE 230

# BERLIN TOWNSHIP
# 4TH. QTR. LOT 21
# T-9N ; R-6W
# HOLMES COUNTY, OHIO

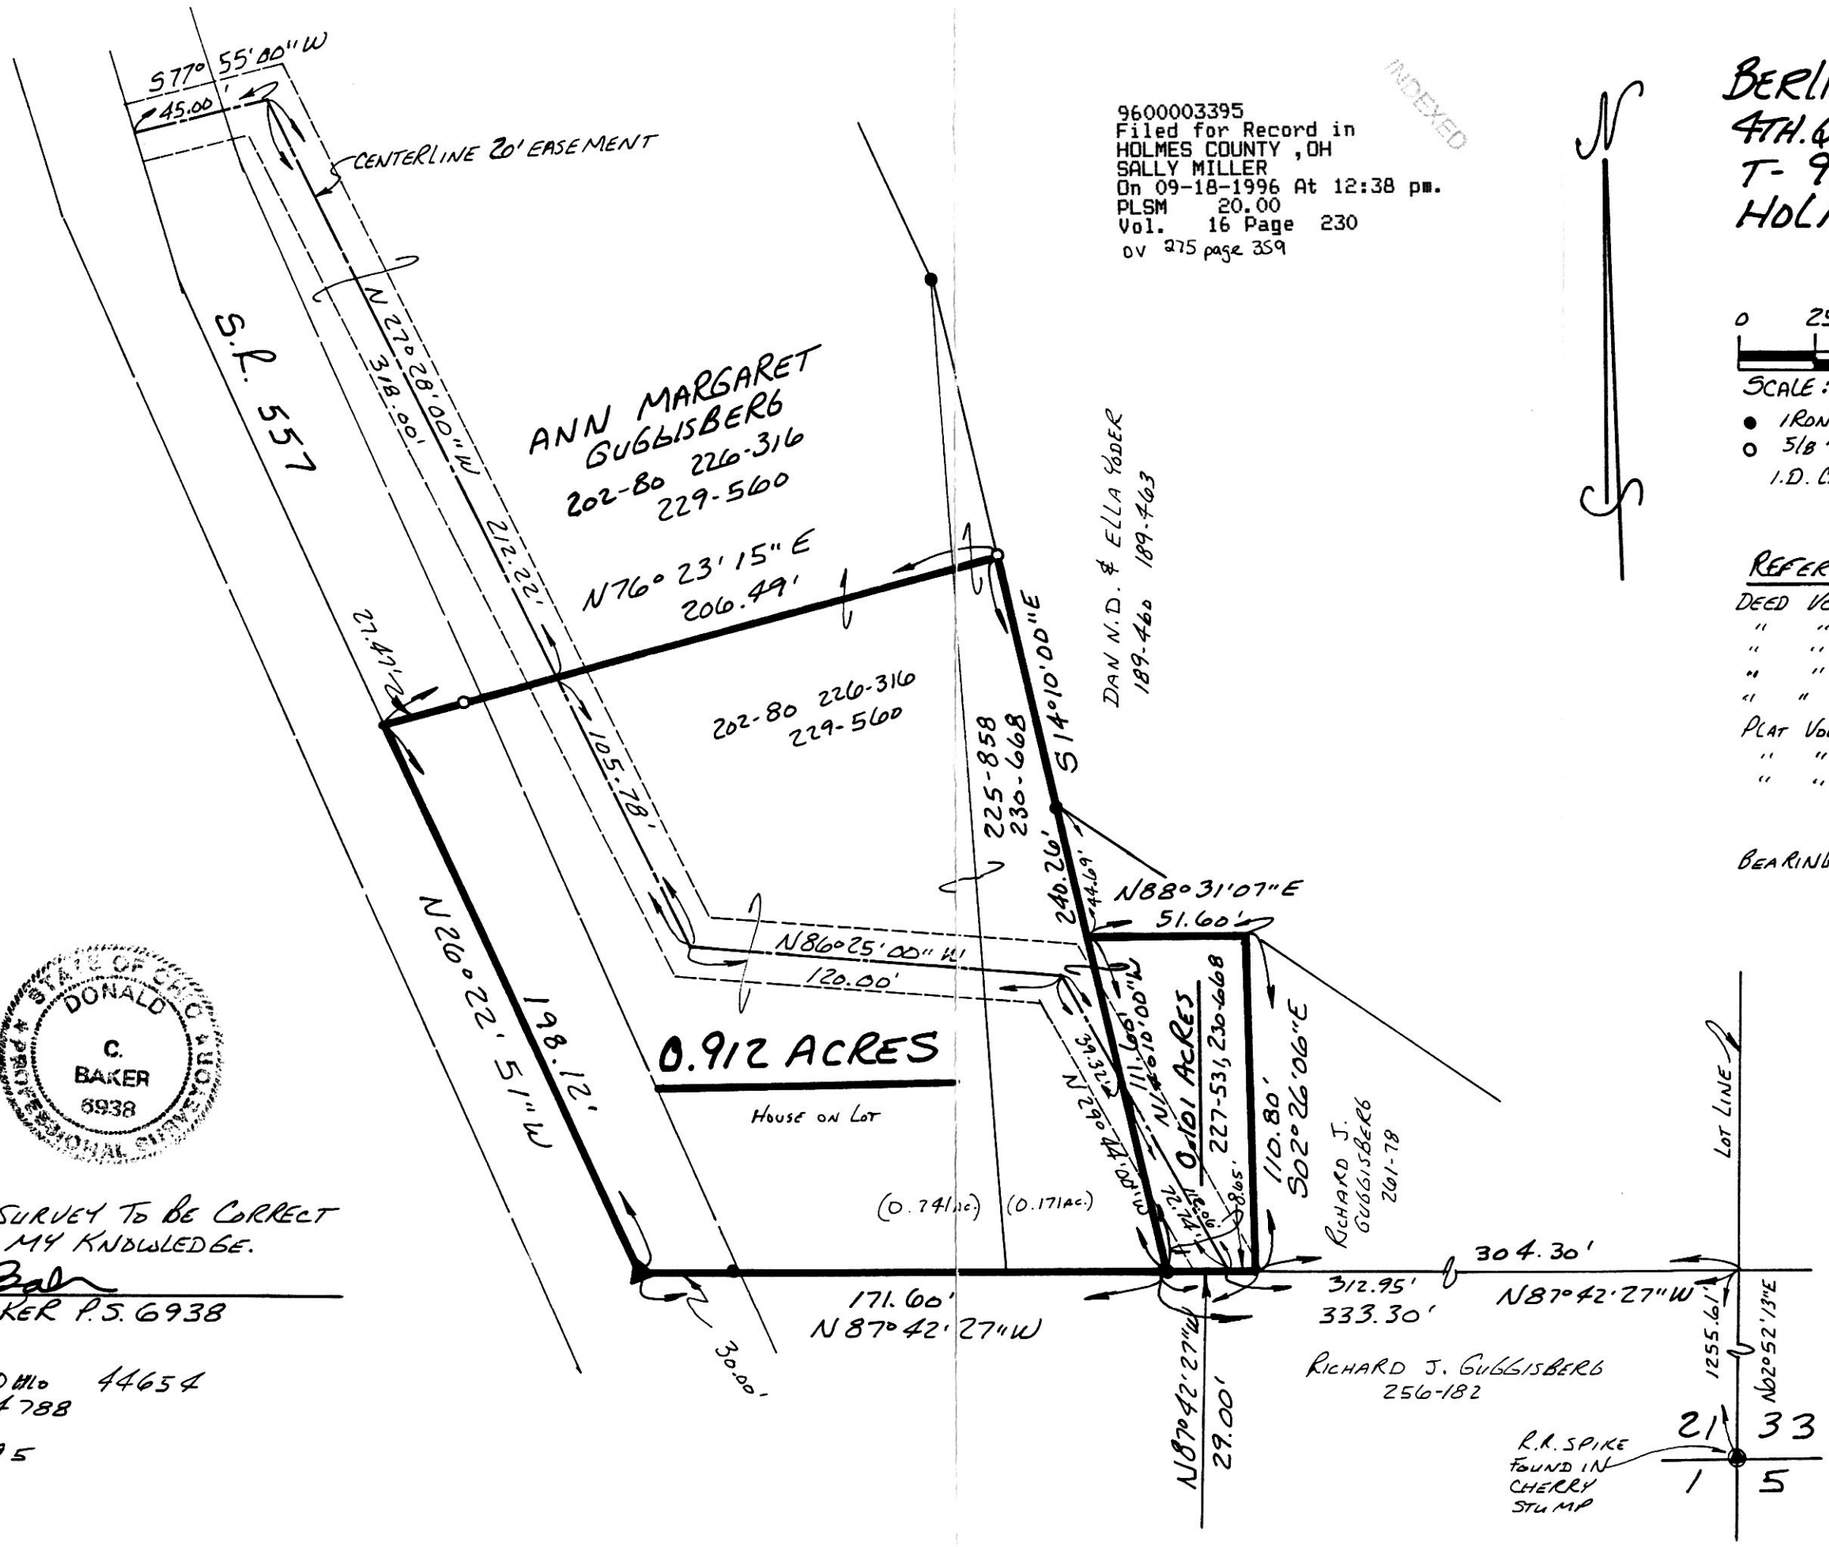


N

0 25 50 100

SCALE: 1" = 50'

- ● IRON PIN FOUND
- ○ 5/8" RE BAR WITH I.D. CAP SET I.D. CAP MARKED "BAKER 6938"

## REFERENCES:

| | | | |
|---|---|---|---|
| DEED | VOL. 256 | PAGE 182 | |
| " | " 261 | " 78 | |
| " | " 229 | " 560 | |
| " | " 230 | " 668 | |
| " | " 189 | " 463 | |
| PLAT | VOL. 8 | " 202 | |
| " | " 10 | " 359 | |
| " | " 10 | " 421 | |

BEARINGS FROM PLAT VOL. 13 PAGE 154

960223
APPROVED FOR TRANSFER ONLY
NO SUBDIVISION PLAT REQUIRED
(O.R.C. 711.001 & 711.131)
Lot(s) not for building unless approved by Board of Health.
HOLMES CO. PLANNING COMM.
By TRM B Date 9/18/96

9600003395
DANIEL MATHIE ATTY
MILLERSBURG,

PLAT APPROVED
9/18/96 B

STATE OF OHIO
DONALD C. BAKER
6938
PROFESSIONAL SURVEYOR

I CERTIFY THIS SURVEY TO BE CORRECT TO THE BEST OF MY KNOWLEDGE.

Donald C. Baker

DONALD C. BAKER P.S. 6938
5958 T.R. 322
MILLERSBURG OHIO 44654
PH. (216) 674-4788

JANUARY 16, 1995

69894-MLS