MECHANIC TOWNSHIP
S.E. QTR. SECTION 9
S.W. QTR. SECTION 10
T-8N ; R-6W
HOLMES COUNTY, OHIO

(SURVEYED FOR: NATHANIEL HERSHBERGER)

0 50 100 200

SCALE: 1" = 100'

- ■ STONE FOUND
- ▲ R.R. SPIKE FOUND
- ● IRON PIN FOUND
- △ R.R. SPIKE SET
- ○ 5/8" REBAR WITH I.D. CAP SET
  I.D. CAP MARKED "BAKER 6938"

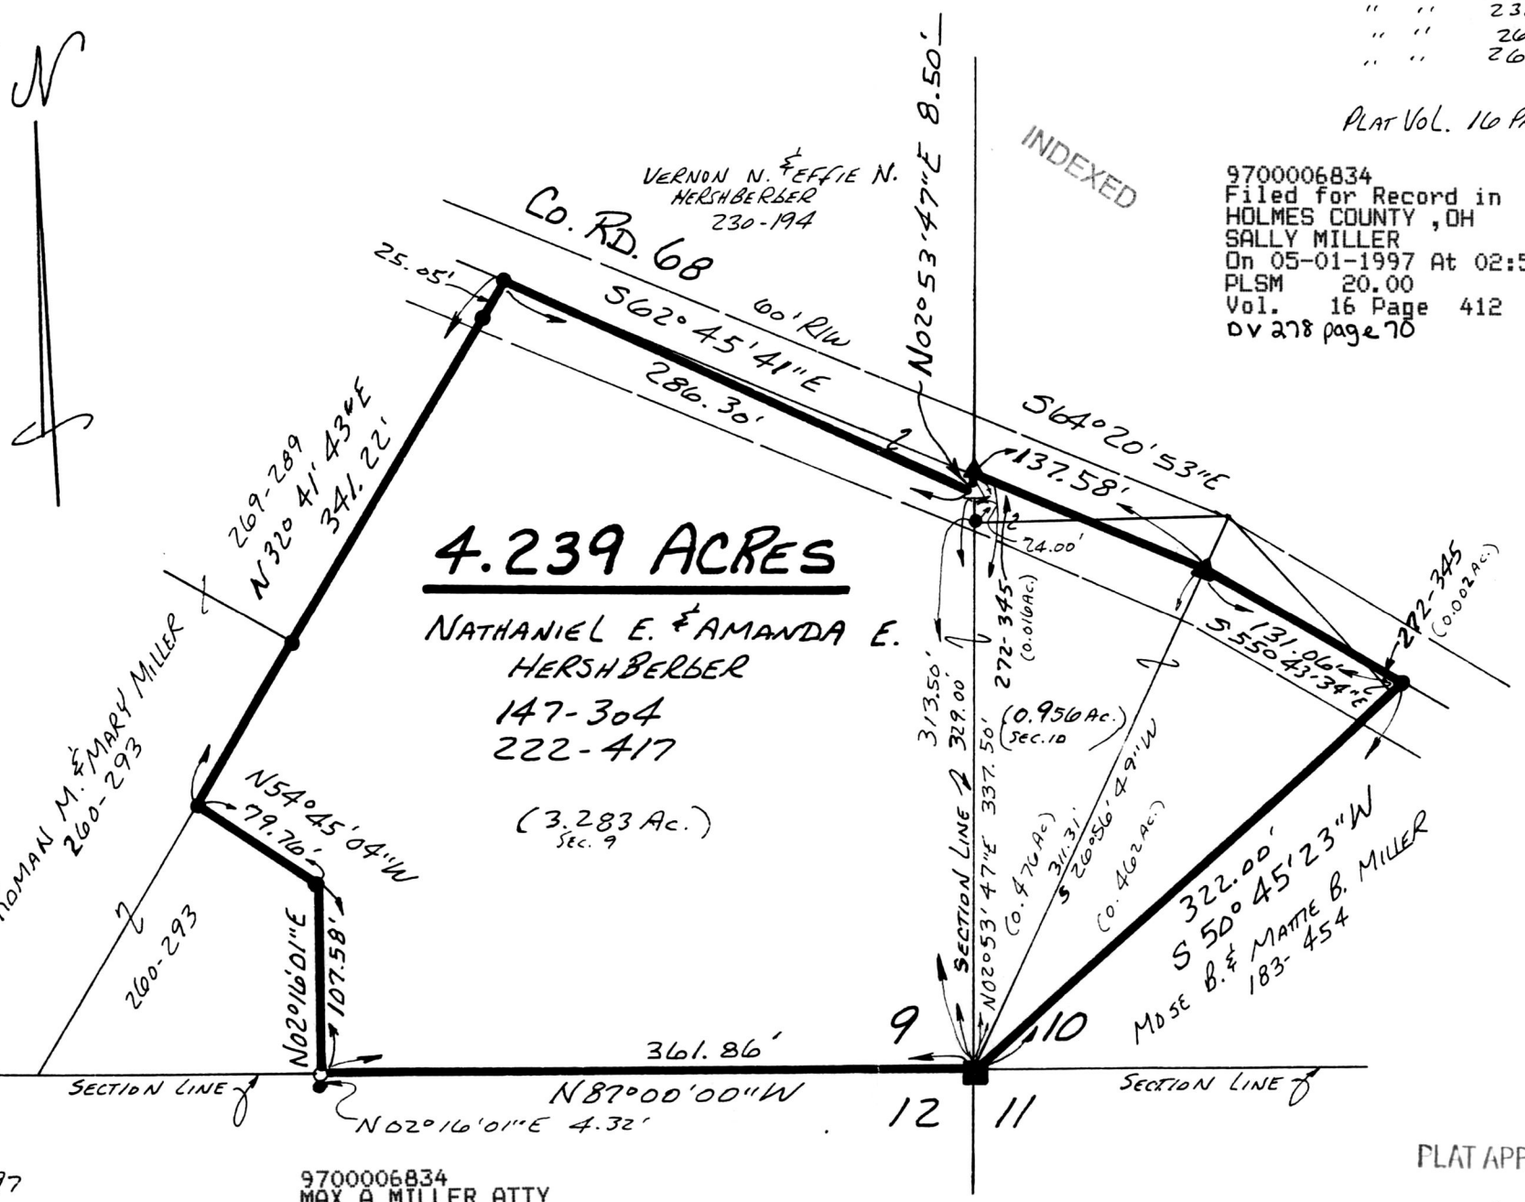

REFERENCES:

DEED VOL. 222 PAGE 417
" " 272 " 345
" " 230 " 194
" " 260 " 293
" " 269 " 289

PLAT VOL. 16 PAGE 32

INDEXED

9700006834
Filed for Record in
HOLMES COUNTY, OH
SALLY MILLER
On 05-01-1997 At 02:50 pm.
PLSM 20.00
Vol. 16 Page 412
OV 278 page 70

I CERTIFY THIS SURVEY TO BE CORRECT TO THE BEST OF MY KNOWLEDGE.

Donald C. Baker

DONALD C. BAKER P.S. 6938
138 N. CLAY ST.
MILLERSBURG, OHIO 44654
PH. (330) 674-4788

APRIL 9, 1997

#17797 M.L. DAVIS
F.C.C. - F.D. BAKER

VOL 16 PAGE 412

9700006834
MAX A MILLER ATTY
MILLERSBURG,

PLAT APPROVED
5/1/97 B