VOL 16 PAGE 417

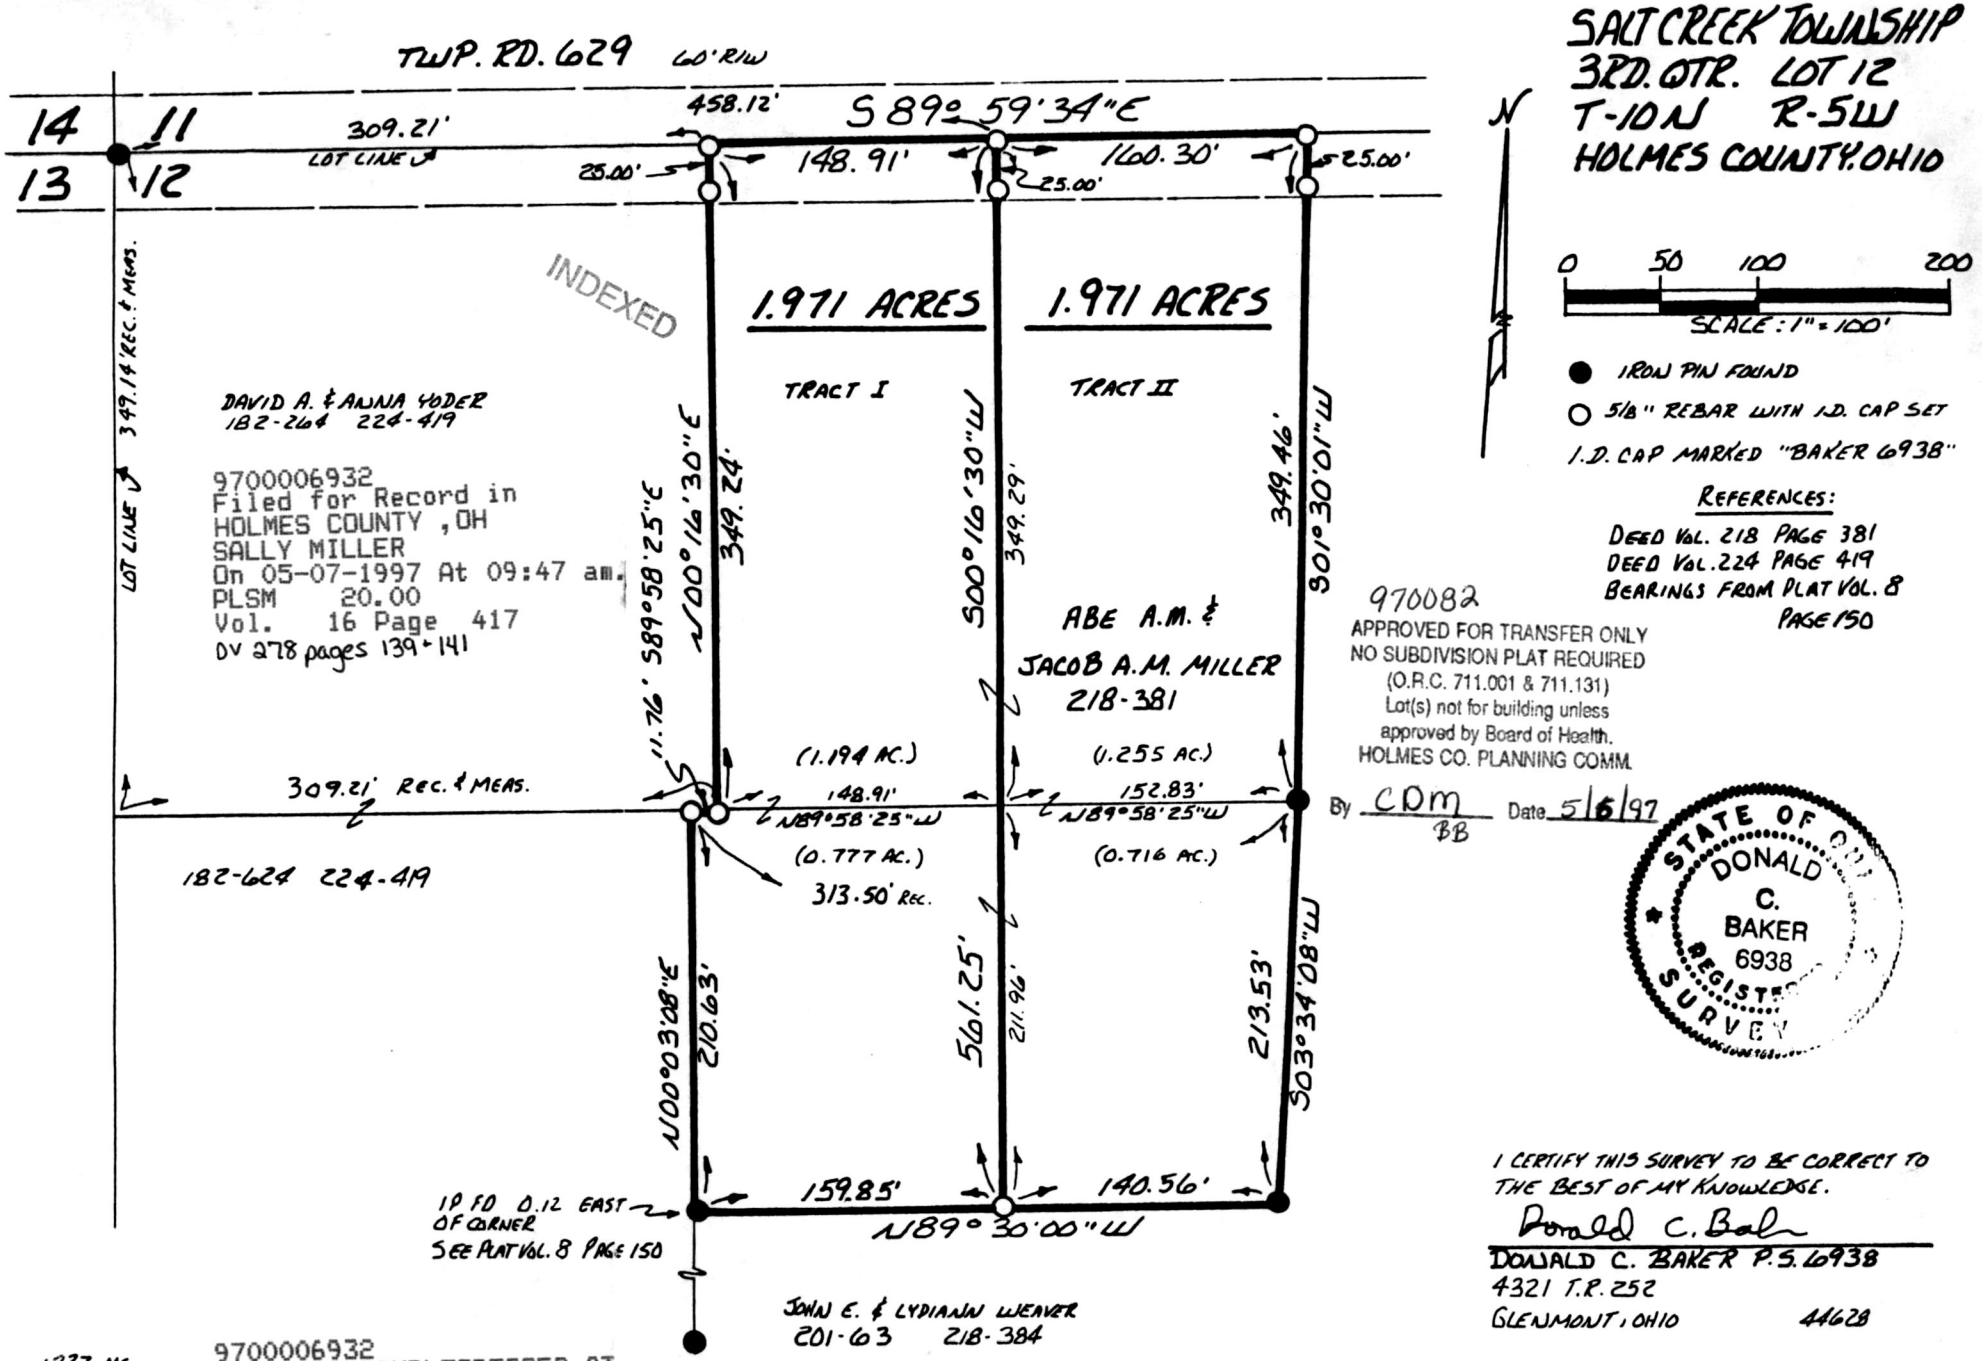

SALT CREEK TOWNSHIP
3RD. QTR. LOT 12
T-10N R-5W
HOLMES COUNTY, OHIO

REFERENCES:
DEED VOL. 218 PAGE 381
DEED VOL. 224 PAGE 419
BEARINGS FROM PLAT VOL. 8 PAGE 150

970082
APPROVED FOR TRANSFER ONLY
NO SUBDIVISION PLAT REQUIRED
(O.R.C. 711.001 & 711.131)
Lot(s) not for building unless approved by Board of Health.
HOLMES CO. PLANNING COMM.
By CDM BB Date 5/6/97

STATE OF OHIO
DONALD C. BAKER
6938
REGISTERED SURVEYOR

I CERTIFY THIS SURVEY TO BE CORRECT TO THE BEST OF MY KNOWLEDGE.

Donald C. Baker

DONALD C. BAKER P.S. 6938
4321 T.R. 252
GLENMONT, OHIO 44628

SEPT. 26, 1990

1327-MS

9700006932
THOMAS D GINDLESBERGER AT
MILLERSBURG,

PLAT APPROVED
5/6/97 D