VOL 16 PAGE 530

HARDY TOWNSHIP
S.W. QTR. SECTION 17
T-9N; R-6W
HOLMES COUNTY, OHIO

SURVEYED FOR DENNIS CLARK

REFERENCES:

DEED VOL. 254 PAGE 782
DEED VOL. 127 PAGE 247, 249
DEED VOL. 276 PAGE 473
DEED VOL. 245 PAGE 911
PLAT VOL. 8 PAGE 760
PLAT VOL. 9 PAGE 161
PLAT VOL. 10 PAGE 345

BEARINGS FROM PLAT VOL. 10 PG. 345

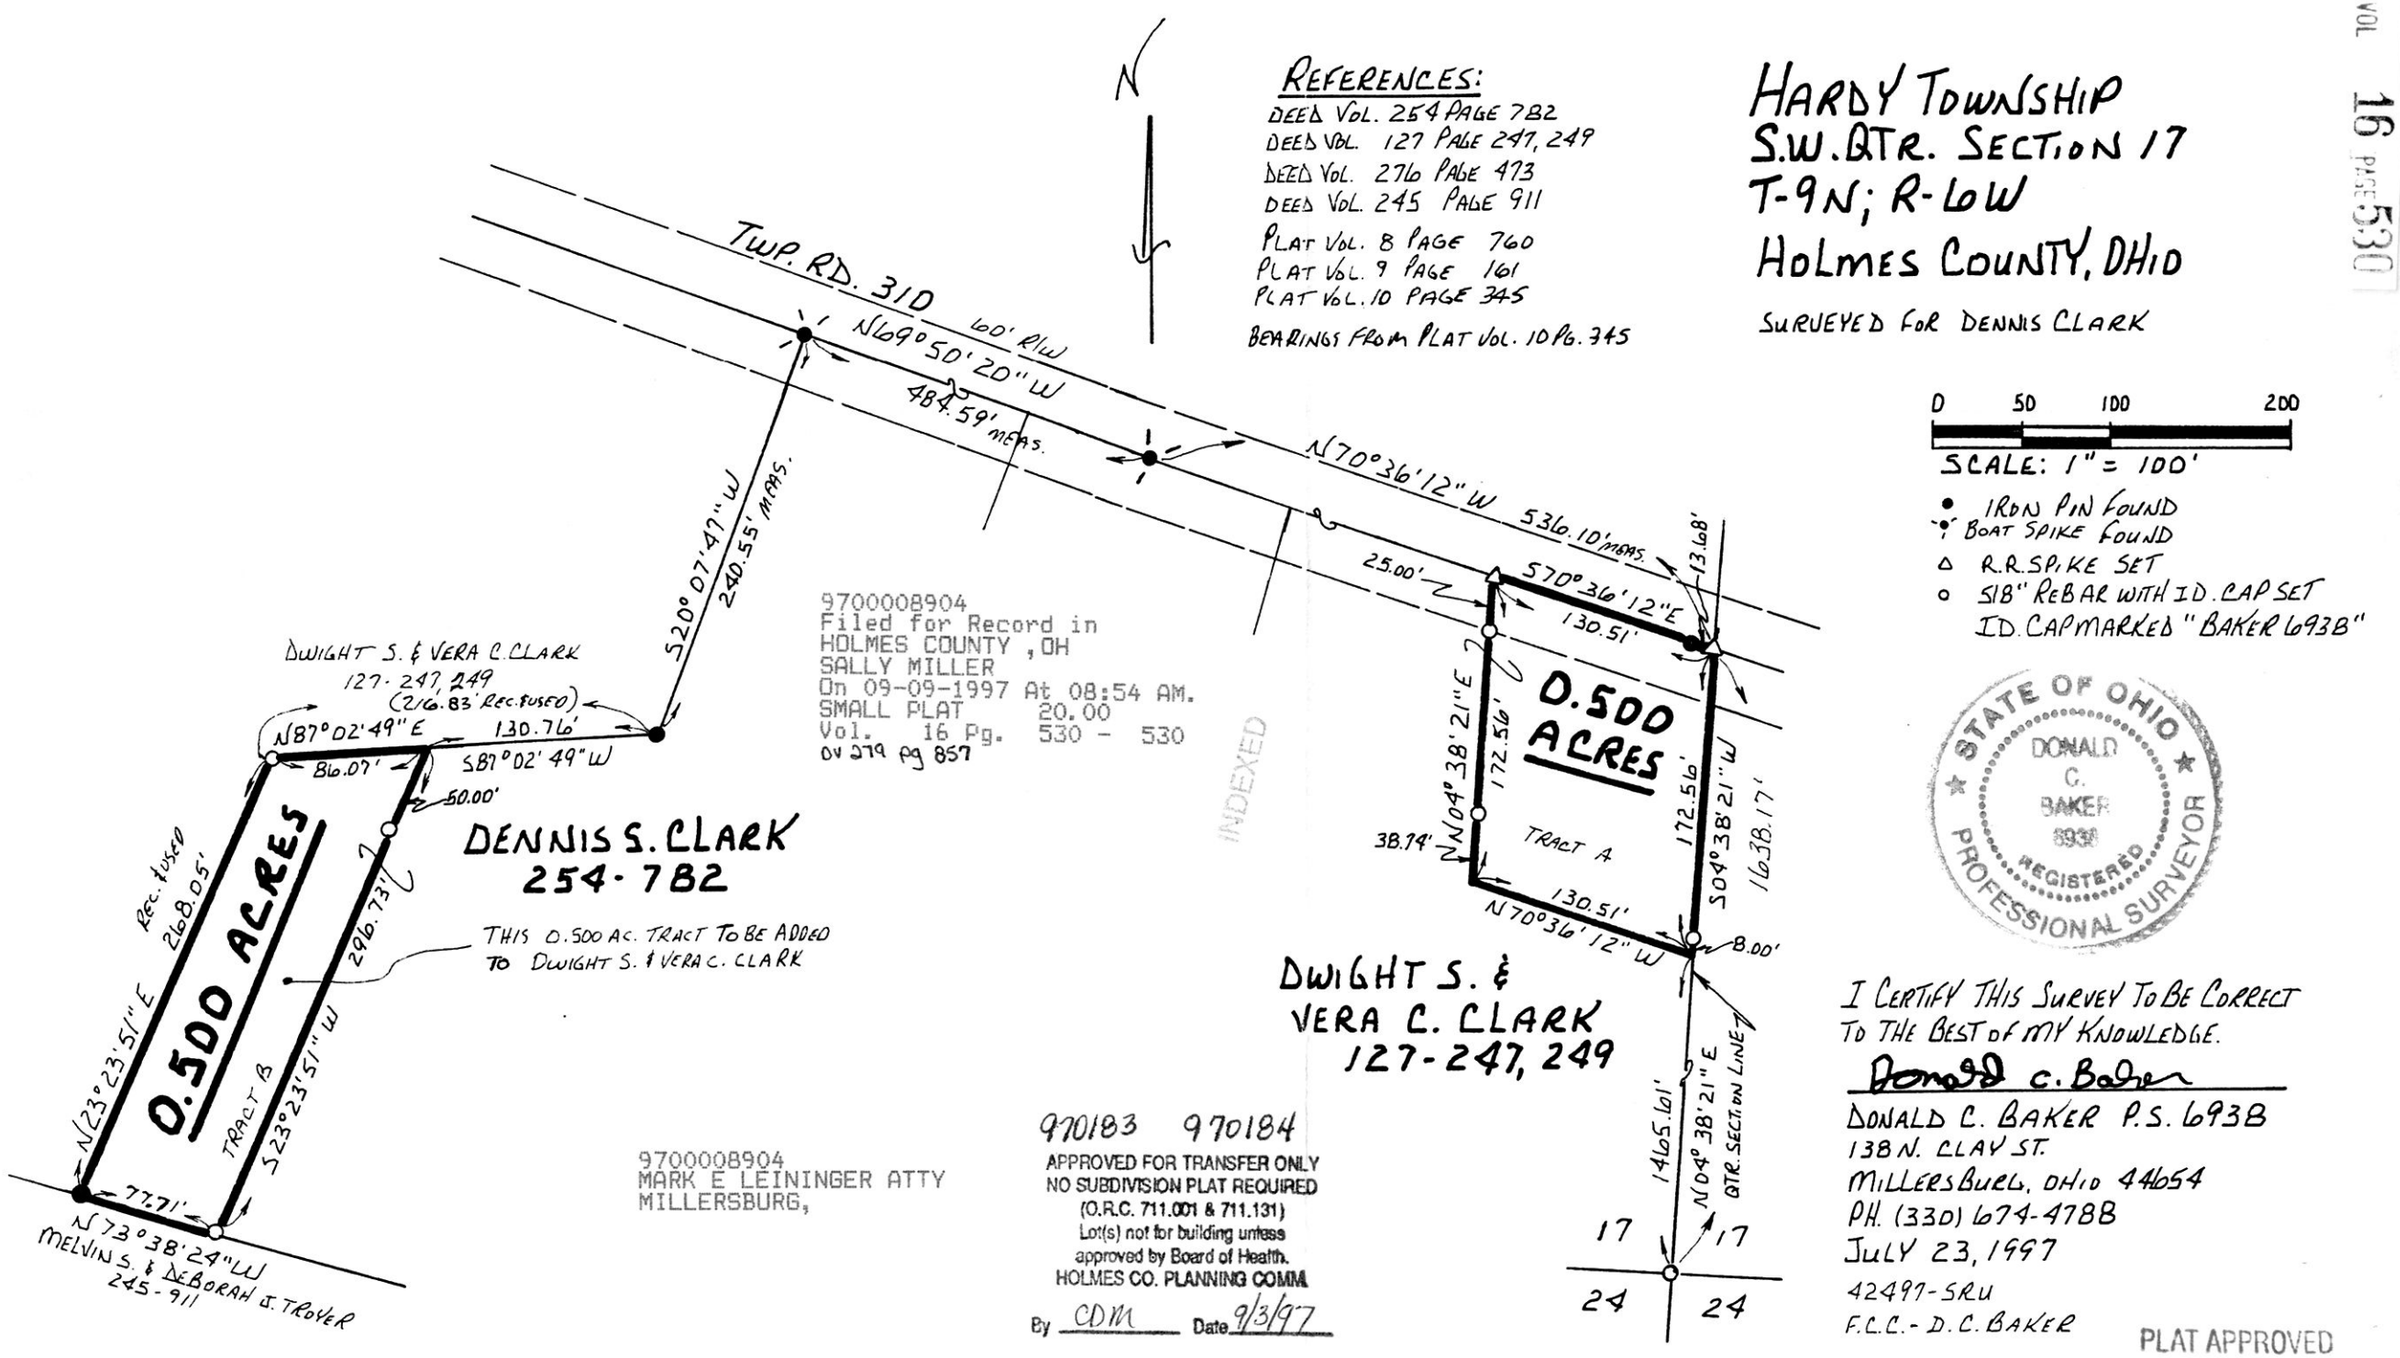

9700008904
Filed for Record in
HOLMES COUNTY, OH
SALLY MILLER
On 09-09-1997 At 08:54 AM.
SMALL PLAT 20.00
Vol. 16 Pg. 530 - 530
ov 279 pg 857

INDEXED

9700008904
MARK E LEININGER ATTY
MILLERSBURG,

970183 970184
APPROVED FOR TRANSFER ONLY
NO SUBDIVISION PLAT REQUIRED
(O.R.C. 711.001 & 711.131)
Lot(s) not for building unless approved by Board of Health.
HOLMES CO. PLANNING COMM.
By CDM Date 9/3/97

0 50 100 200
SCALE: 1" = 100'

- ● IRON PIN FOUND
- ⁘ BOAT SPIKE FOUND
- △ R.R. SPIKE SET
- ○ 5/8" REBAR WITH I.D. CAP SET I.D. CAP MARKED "BAKER 6938"

STATE OF OHIO
DONALD C. BAKER 6938 REGISTERED
PROFESSIONAL SURVEYOR

I CERTIFY THIS SURVEY TO BE CORRECT TO THE BEST OF MY KNOWLEDGE.

Donald C. Baker

DONALD C. BAKER P.S. 6938
138 N. CLAY ST.
MILLERSBURG, OHIO 44654
PH. (330) 674-4788

JULY 23, 1997
42497-SRU
F.C.C. - D.C. BAKER

PLAT APPROVED
9/4/97 BM