BERLIN TOWNSHIP
1ST. QTR. LOT 23
T-9N;R-6W
HOLMES COUNTY, OHIO

(SURVEYED FOR RAYMOND MILLER)

VOL 16 PAGE 553

0 50 100 200

SCALE: 1" = 100'

- ▲ R.R. SPIKE FOUND
- ● IRON PIN FOUND
- o 5/8" REBAR WITH I.D. CAP SET I.D. CAP MARKED "BAKER6938"

REFERENCES:

DEED VOL. 129 PAGE 229
" " 277 " 43
" " 243 " 378
" " 253 " 403

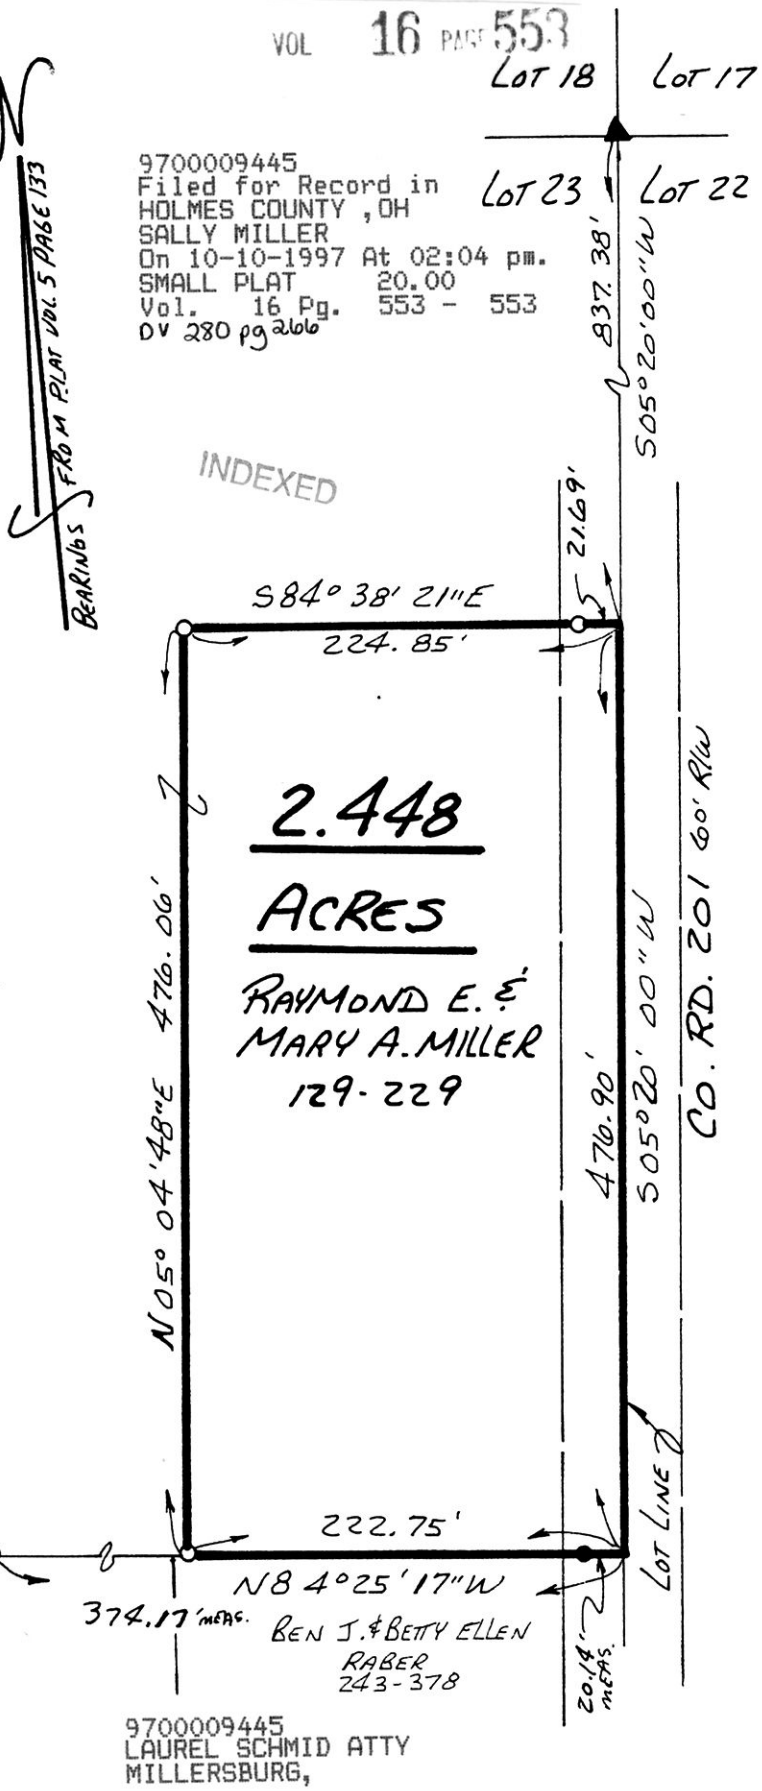

9700009445
Filed for Record in
HOLMES COUNTY, OH
SALLY MILLER
On 10-10-1997 At 02:04 pm.
SMALL PLAT 20.00
Vol. 16 Pg. 553 - 553
OV 280 pg 2606

INDEXED

970202
APPROVED FOR TRANSFER ONLY
NO SUBDIVISION PLAT REQUIRED
(O.R.C. 711.001 & 711.131)
Lot(s) not for building unless
approved by Board of Health.
HOLMES CO. PLANNING COMM.
By CDM Date 10/8/97

STATE OF OHIO
DONALD C. BAKER 6938 REGISTERED PROFESSIONAL SURVEYOR

I CERTIFY THIS SURVEY TO BE CORRECT TO THE BEST OF MY KNOWLEDGE.

Donald C. Baker

DONALD C. BAKER P.S. 6938
138 N. CLAY ST.
MILLERSBURG, OHIO 44654
PH. (330) 674-4788

AUGUST 15, 1997
#42897 - M.L. DAVIS
F.C.C. - F.D. BAKER

9700009445
LAUREL SCHMID ATTY
MILLERSBURG,

PLAT APPROVED

10/9/97