VOL 16 PAGE 617

0 100 200 400

SCALE: 1" = 200'

- ● IRON PIN FOUND
- ○ 5/8" RE BAR WITH I.D. CAP SET
  I.D. CAP MARKED "BAKER 6938"

MECHANIC TOWNSHIP
N.E. QTR. SECTION 8
T-8N ; R-6W
HOLMES COUNTY, OHIO

(SURVEYED FOR: TERRY & LAUREN HERSHEY)

BEARINGS FROM PLAT VOL. 12 PAGE 435

REFERENCES:

DEED VOL. 268 PAGE 848
" " 244 " 160
" " 256 " 93

PLAT VOL. 14 PAGE 841
" " 12 " 435

9700010751
Filed for Record in
HOLMES COUNTY, OH
SALLY MILLER
On 12-30-1997 At 11:01 am.
SMALL PLAT 20.00
Vol. 16 Pg. 617 - 617
OV 282 pg 196

INDEXED

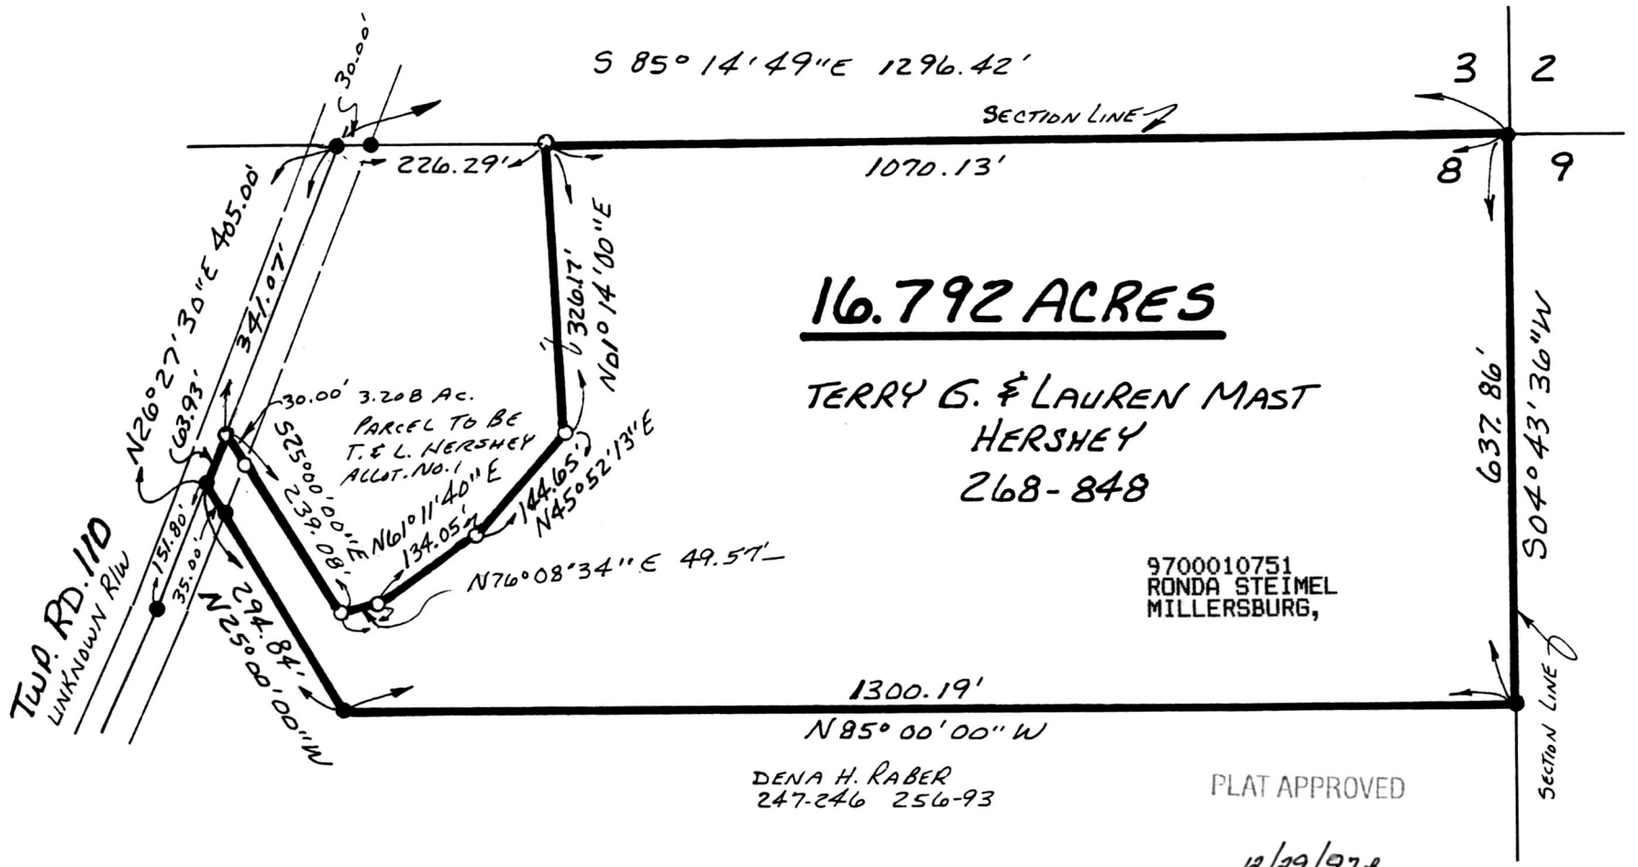

I CERTIFY THIS SURVEY TO BE CORRECT TO THE BEST OF MY KNOWLEDGE.

Donald C. Baker

DONALD C. BAKER P.S. 6938
138 N. CLAY ST.
MILLERSBURG, OHIO 44654
PH. (330) 674-4788

OCTOBER 8, 1997

#60697 - M.L. DAVIS
F.C.C. - F.D. BAKER