VOL 16 PAGE 888

RICHLAND TOWNSHIP
N.E. QTR. SECTION 21
T-8N; R-9W
HOLMES COUNTY, OHIO

(SURVEYED FOR: DORIS E. ELTRINGHAM)

(VILLAGE OF STILLWELL)

0 15 30 60

SCALE: 1" = 30'

■ STONE FOUND

○ 5/8" REBAR WITH I.D. CAP SET
I.D. CAP MARKED "BAKER 6938"

REFERENCES:

DEED VOL. 187 PAGE 555
" " 268 " 111
" " 239 " 58

INDEXED

9800004999
Filed for Record in
HOLMES COUNTY ,OH
SALLY MILLER
On 10-21-1998 At 10:32 AM.
SMALL PLAT 20.00
Book OR Vol. 16 Pg. 888 - 888
OR vol 18 pgs 520-522

9800004999
THOMAS D GINDLESBERGER ATTY
MILLERSBURG,

980234
APPROVED FOR TRANSFER ONLY
NO SUBDIVISION PLAT REQUIRED
(O.R.C. 711.001 & 711.131)
Lot(s) not for building unless
approved by Board of Health.
HOLMES CO. PLANNING COMM.
By AO Date 10/16/98

STATE OF OHIO
DONALD C. BAKER 6938
REGISTERED
PROFESSIONAL SURVEYOR

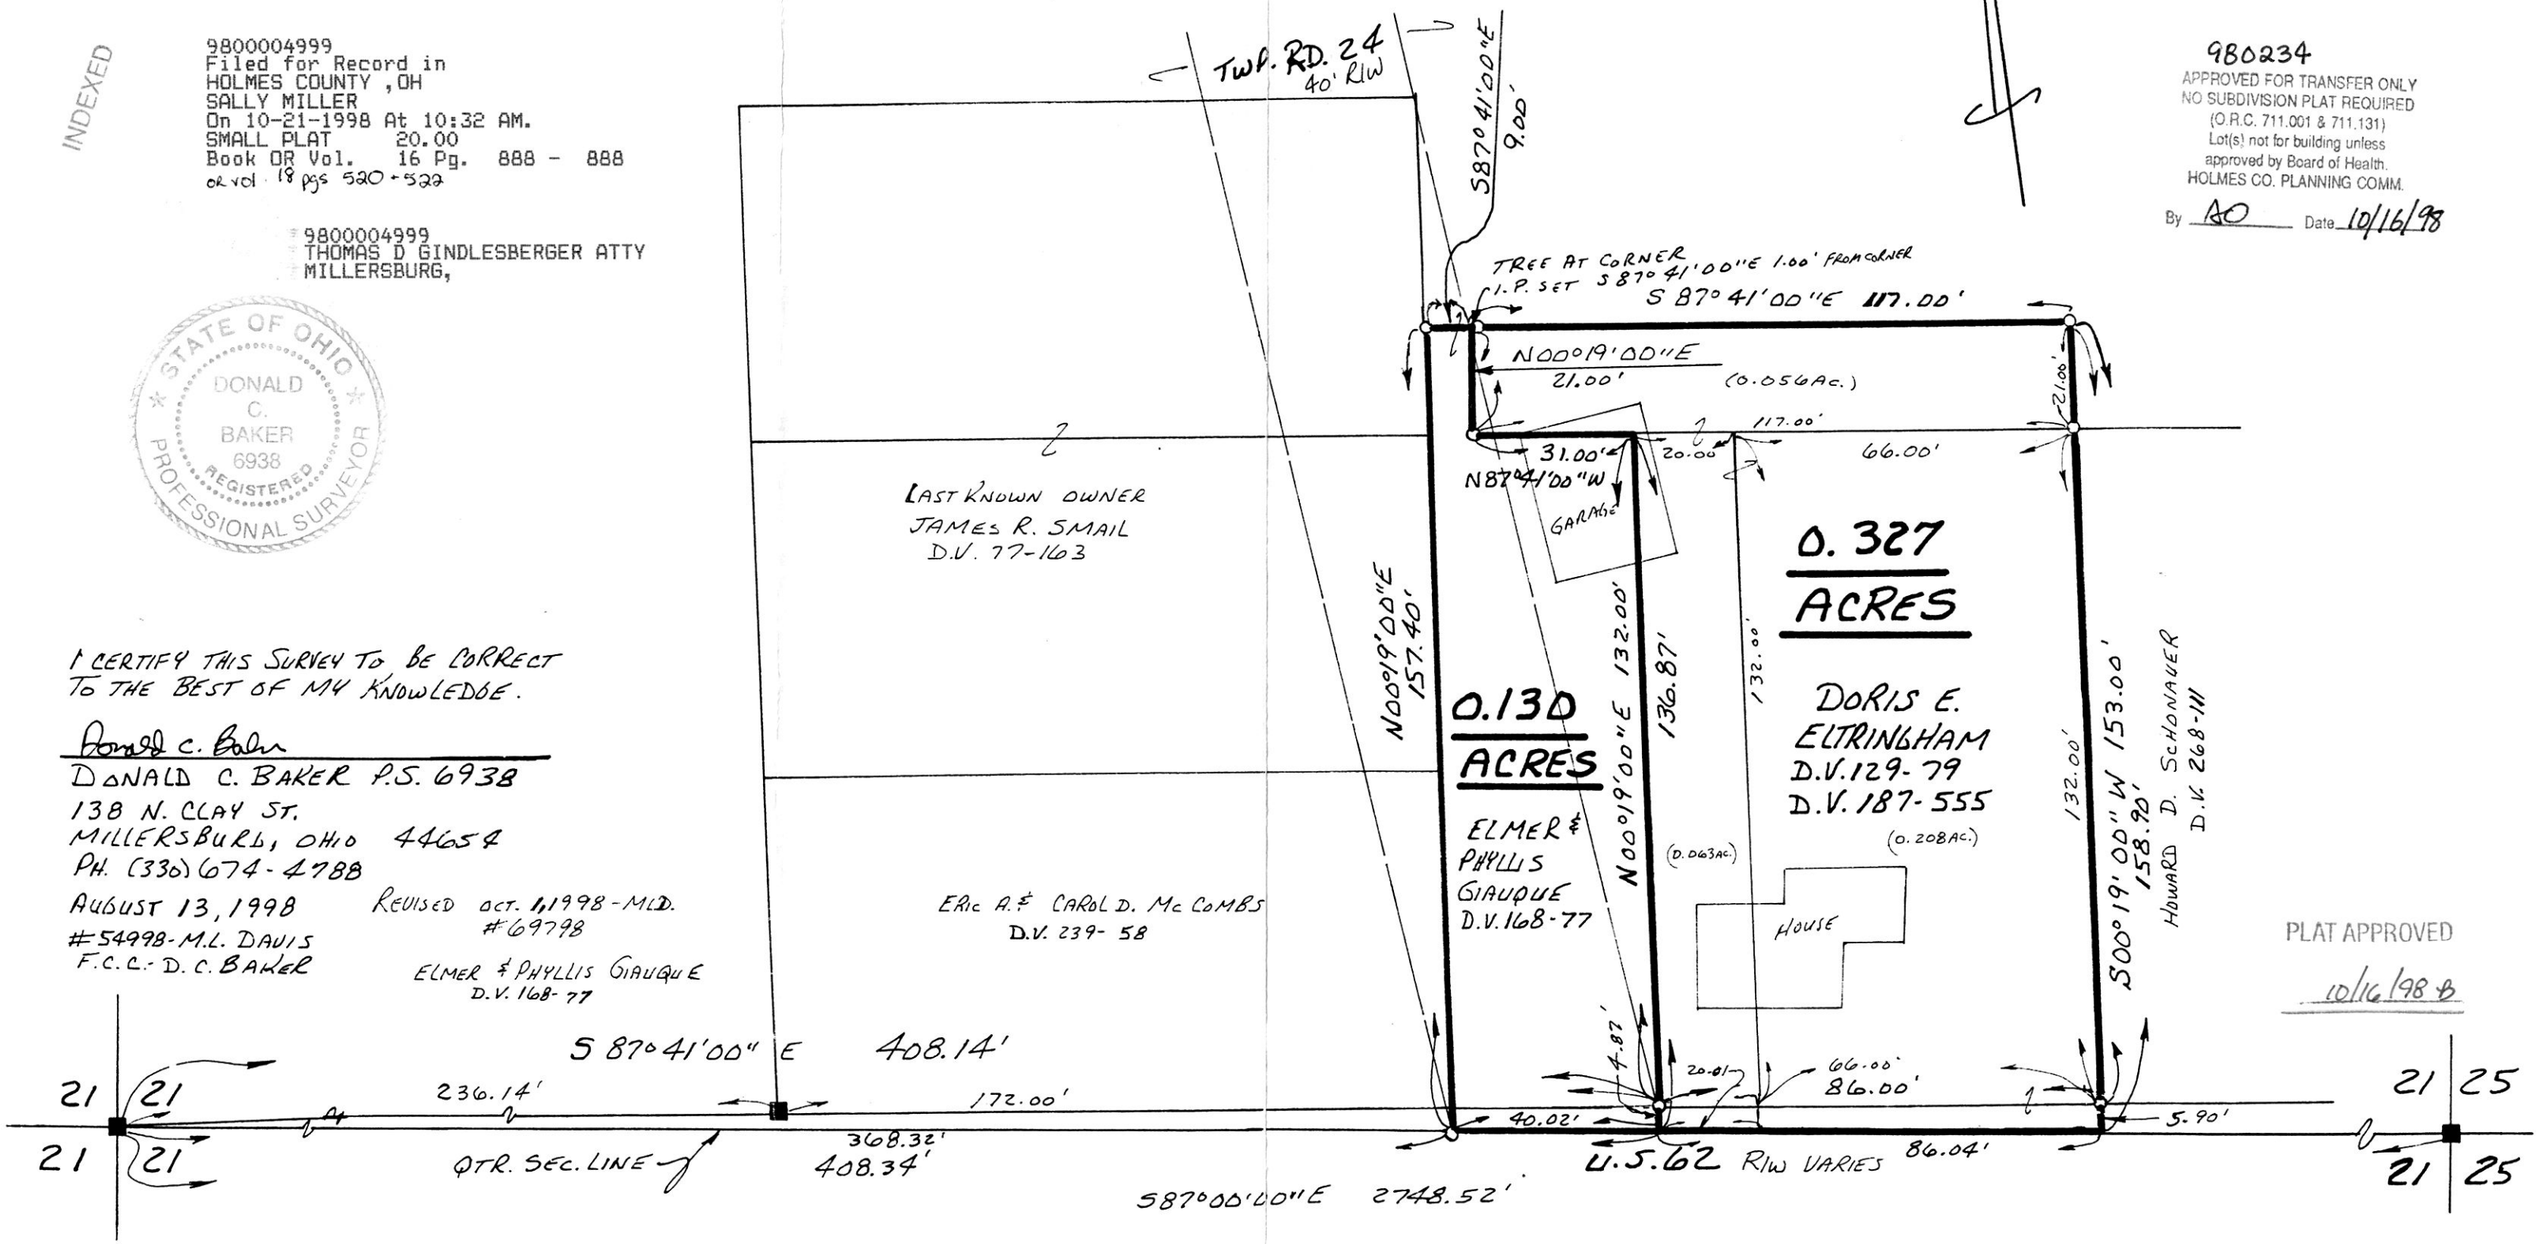

I CERTIFY THIS SURVEY TO BE CORRECT
TO THE BEST OF MY KNOWLEDGE.

Donald C. Baker

DONALD C. BAKER P.S. 6938
138 N. CLAY ST.
MILLERSBURG, OHIO 44654
PH. (330) 674-4788

AUGUST 13, 1998
#54998-M.L. DAVIS
F.C.C.- D.C. BAKER

REVISED OCT. 1, 1998 - M.L.D.
#69798

PLAT APPROVED
10/16/98