KNOX TOWNSHIP
4TH. QTR. LOT 8
T-9N; R-9W
HOLMES COUNTY, OHIO

(SURVEYED FOR: RICHARD DOYLE)

(RESURVEY FOR TRANSFER)

0 100 200 400

SCALE: 1" = 200'

● IRON PIN FOUND

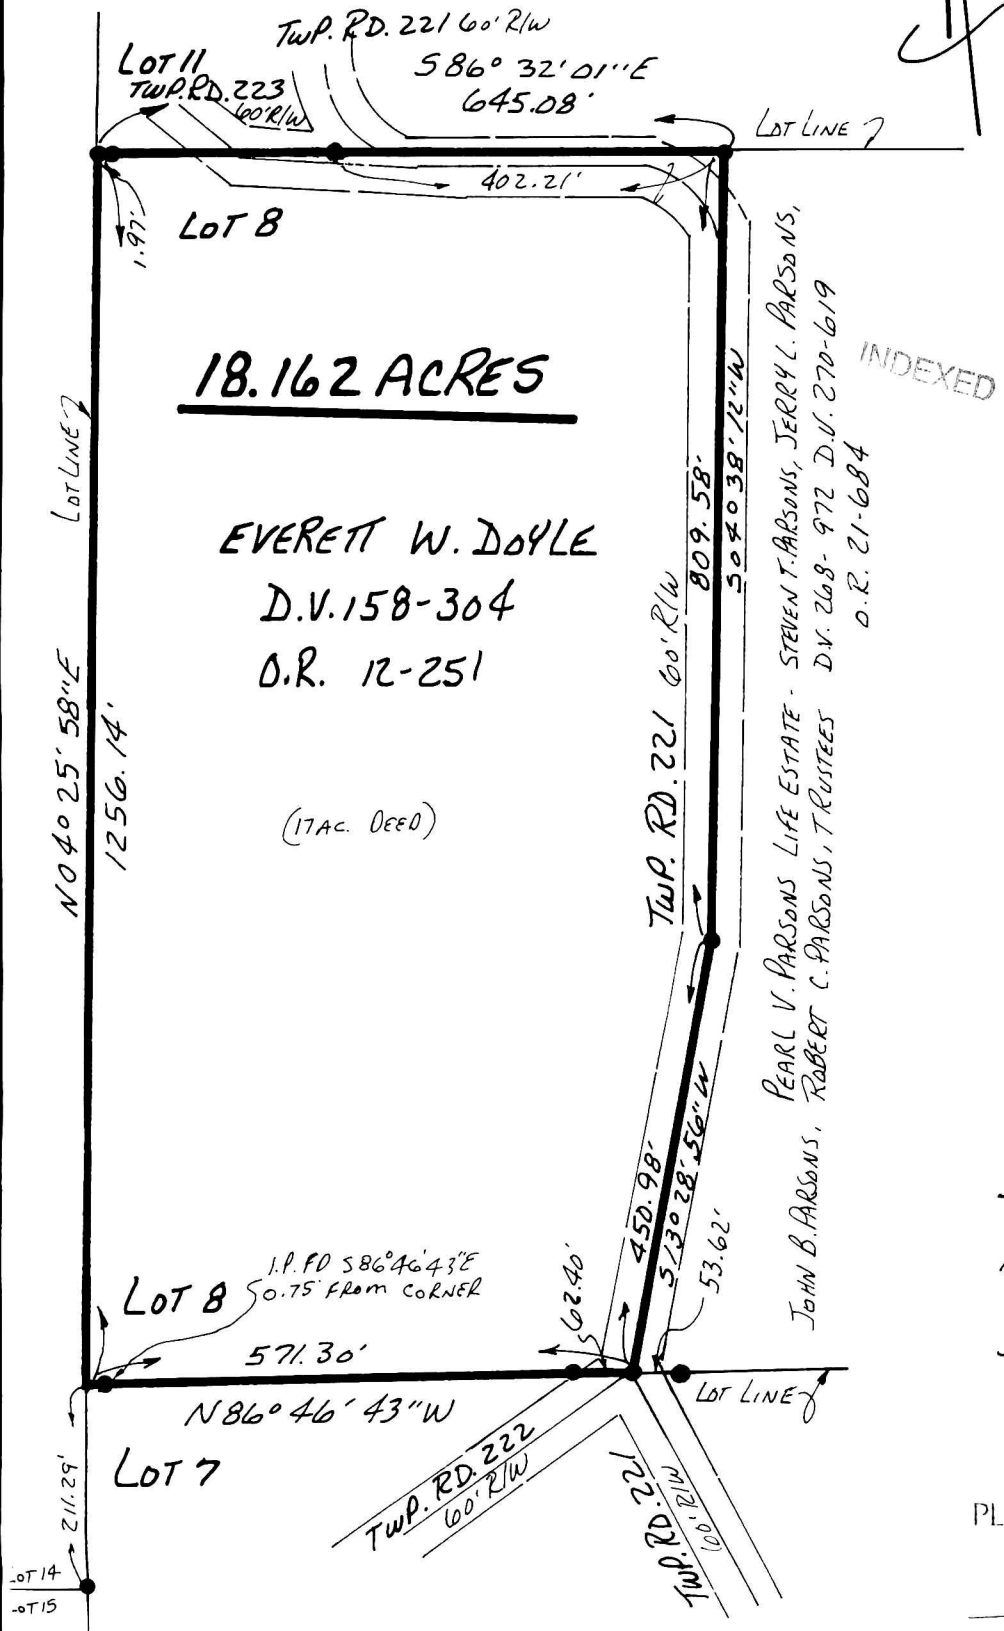

REFERENCES:

DEED VOL. 158 PAGE 304
" " 268 " 972
" " 270 " 619

OFFICIAL RECORD VOL. 12 PAGE 251
" " " 21 " 684

BEARINGS FROM PLAT VOL. 14 PAGE 572

INDEXED

199900003420
Filed for Record in
HOLMES COUNTY, OH
SALLY MILLER
On 07-14-1999 At 03:28 pm.
SMALL PLAT 20.00
OR Book 17 Page 176 - 176
or vol 35 pg 92

STATE OF OHIO
DONALD C BAKER 6938
REGISTERED
PROFESSIONAL SURVEYOR

I CERTIFY THIS SURVEY TO BE CORRECT TO THE BEST OF MY KNOWLEDGE.

Donald C. Baker

DONALD C. BAKER P.S. 6938
DONALD C. BAKER SURVEYING
138 N. CLAY ST.
MILLERSBURG, OHIO 44654
PH. (330) 674-4788

JUNE 18, 1999

35699-M.L. DAVIS
F.L.C.-J.D. DARR

PLAT APPROVED

7/13/99

199900003420
CRITCHFIELD...&
JOHNSTON ATTYS
MILLERSBURG,