VOL 17 PAGE 734

200000005603
Filed for Record in
HOLMES COUNTY ,OH
SALLY MILLER
On 12-20-2000 At 01:36 pm.
PLAT MED 21.60
OR Book 17 Page 734 - 734
OR vol 64 pgs 459-462-465

CURVE	RADIUS	TANGENT	LENGTH	DELTA	DEGREE	CHORD.	CH.BEARING
A	231.18'	142.31'	255.13'	63°13'52"	24°47'02"	242.38'	S 50°16'26"E
B	231.18'	12.93'	25.83'	6°24'08"	24°47'02"	25.82'	S 21°51'34"E
C	231.18'	67.95'	132.17'	32°45'25"	24°47'02"	130.38'	S 41°26'20"E
D	231.18'	49.29'	97.13'	24°04'20"	24°47'02"	96.42'	S 69°51'12"E
E	517.79'	98.56'	194.78'	21°33'13"	11°03'56"	193.64'	S 71°06'45"E

200 0 200 400 600
GRAPHIC SCALE - FEET 1" = 200'

NORTH

BEARINGS ESTABLISHED FROM PLAT 10/497 & ARE TO DENOTE ANGULAR MEAS. ONLY.

LEGEND:
- □ = STONE FD.
- ● = 5/8" RE-BAR FD. UNLESS NOTED
- • = POINT-OF-DEPARTURE
- ○ = 5/8" X 30" RE-BAR W/PLASTIC I.D. CAP SET
- ⊗ = R/R SPIKE SET
- △ = R/R SPIKE FD.
- ⊠ = I.P. FD. @ DELTA OF CURVE

REFERENCE DOCUMENTS:
TAX MAPS
DEEDS AS SHOWN
SURVEY PLATS: 7/229
8/473
10/497

000362 000364
APPROVED FOR TRANSFER ONLY
NO SUBDIVISION PLAT REQUIRED
(O.R.C. 711.001 & 711.131)
Lot(s) not for building unless approved by Board of Health.
HOLMES CO. PLANNING COMM.
By ___ Date 12/19/00

I CERTIFY THIS PLAT & SURVEY TO BE CORRECT TO THE BEST OF MY KNOWLEDGE:

JIM SHAMP, REG. SUR. NO. S-6088 — APRIL 3, 2000 DATE

HEARTLAND SURVEYING, INC
Jim Shamp
5210 T.R. 257 MILLERSBURG, OH 44654
PH: 330-674-4698

SURVEY			STATE
MARILYN J. BRANNON			OHIO
COUNTY	TWP.	RNG.	TWP.
HOLMES	MONROE	8 W	9 N
2ND QUARTER LOTS 11 & 12			000220

STATE OF OHIO
JIM SHAMP
6088
REGISTERED PROFESSIONAL
SURVEYOR

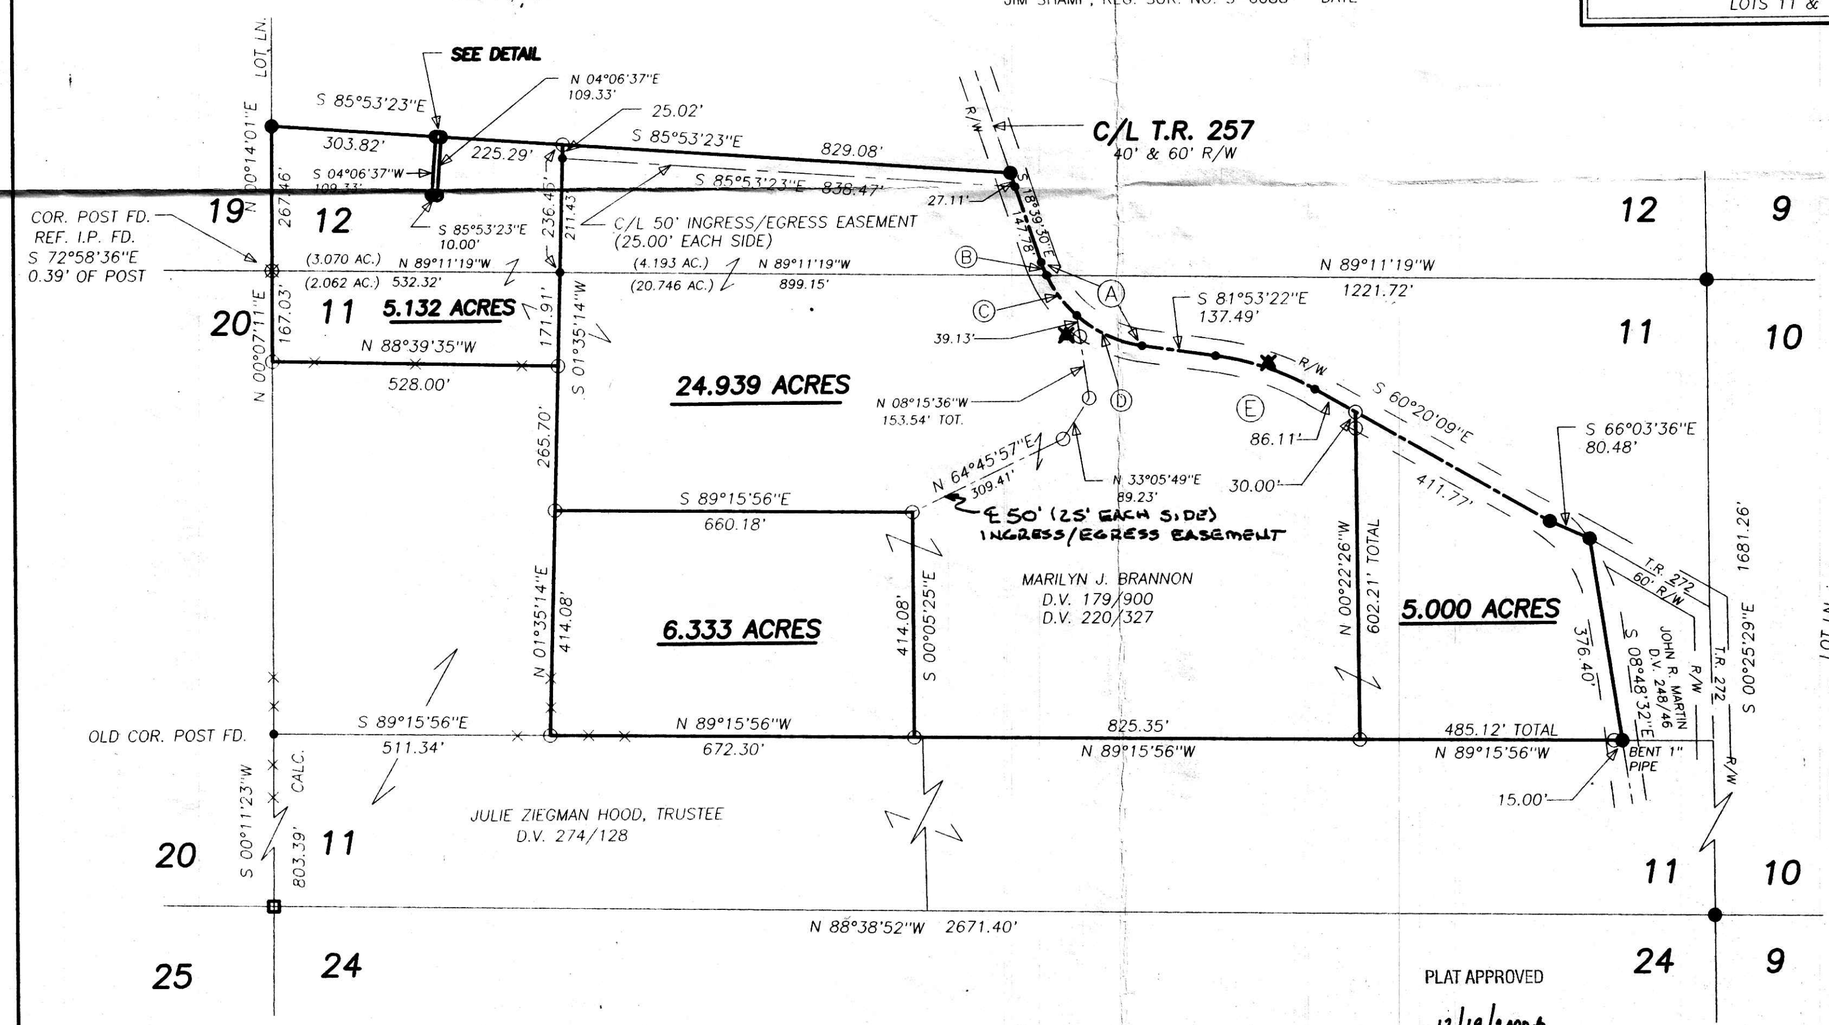

200000005603
MILLER &
MAST ATTYS
MILLERSBURG,

DETAIL
SCALE 1" = 50'

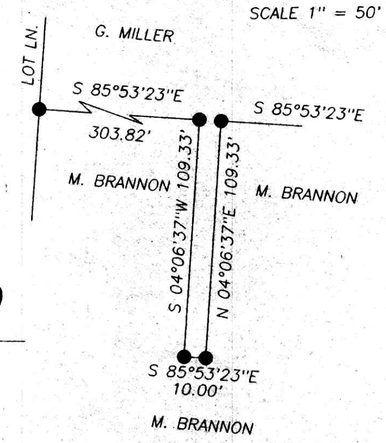

PLAT APPROVED
12/19/2000