VOL 17 PAGE 744

CLARK TOWNSHIP
S.W. & N.W. QTRS. SECTION 25
T- 8 N ; R- 5 W
HOLMES COUNTY, OHIO

(SURVEYED FOR BERNICE B. LAIRD & WILDA MULLET)

RESURVEY DEED VOL. 236 PAGE 196

0 200 400

Scale 1" = 200'

- IRON PIN FOUND
- R.R. SPIKE FOUND
- STONE FOUND

REFERENCES:
DEED VOL. 236 PAGE 196
DEED VOL. 277 PAGE 223
DEED VOL. 246 PAGE 338
O.R. VOL. 30 PAGE 88
O.R. VOL. 44 PAGE 189
PLAT VOL. 17 PAGE 73
PLAT VOL. 17 PAGE 223
PLAT VOL. 17 PAGE 340
PLAT VOL. 14 PAGE 847
PLAT VOL. 14 PAGE 141

BEARINGS FROM PLAT VOL. 17 PAGE 73

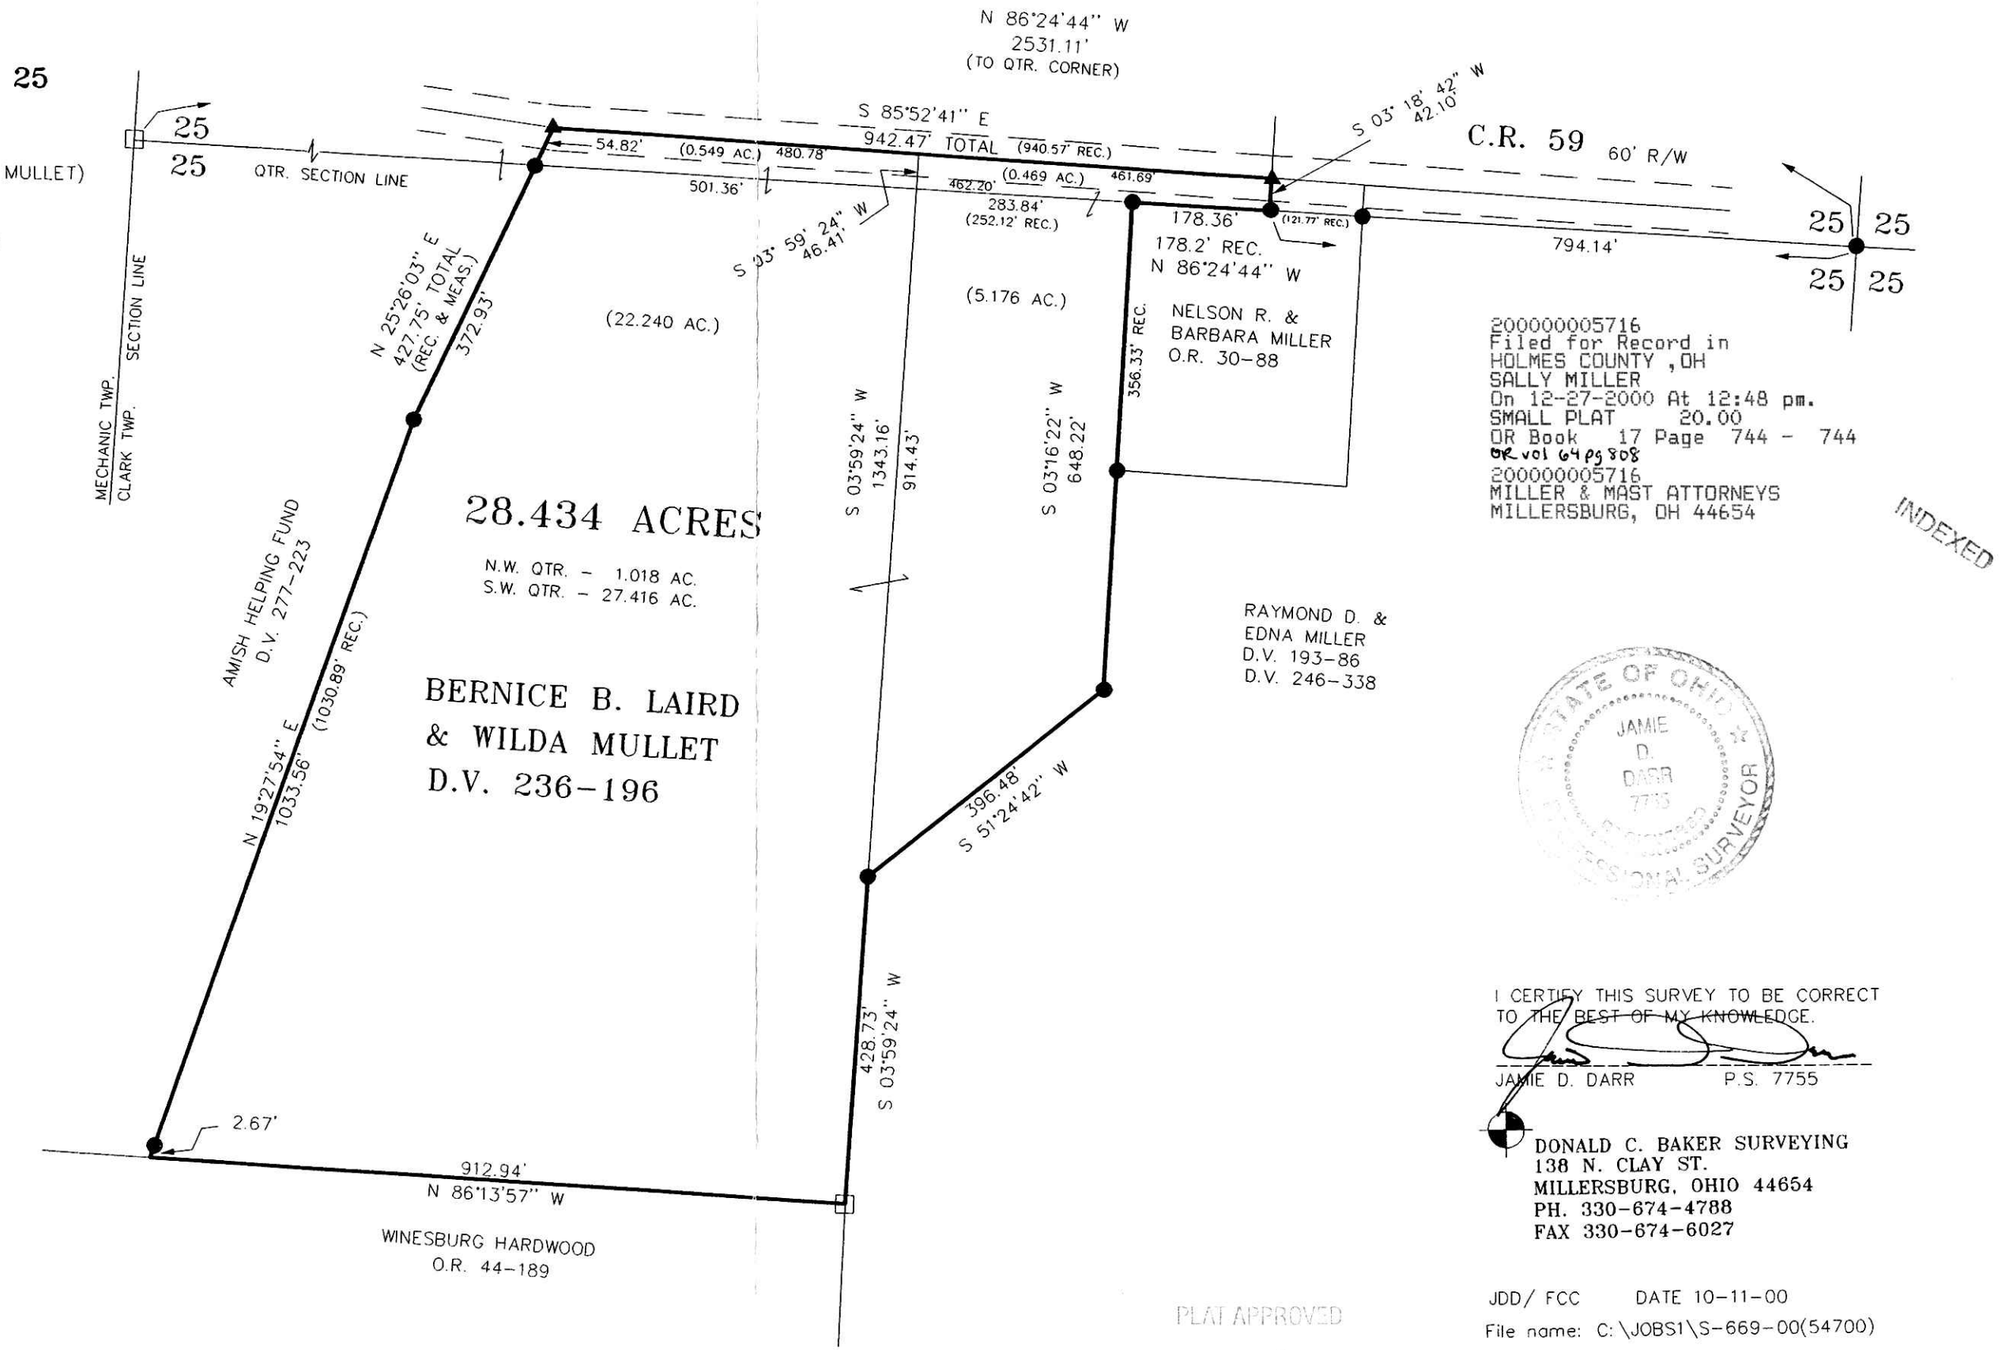

200000005716
Filed for Record in
HOLMES COUNTY, OH
SALLY MILLER
On 12-27-2000 At 12:48 pm.
SMALL PLAT 20.00
OR Book 17 Page 744 - 744
OR vol 64 pg 808
200000005716
MILLER & MAST ATTORNEYS
MILLERSBURG, OH 44654

INDEXED

STATE OF OHIO
JAMIE D. DARR 7755
PROFESSIONAL SURVEYOR

I CERTIFY THIS SURVEY TO BE CORRECT TO THE BEST OF MY KNOWLEDGE.

JAMIE D. DARR P.S. 7755

DONALD C. BAKER SURVEYING
138 N. CLAY ST.
MILLERSBURG, OHIO 44654
PH. 330-674-4788
FAX 330-674-6027

PLAT APPROVED

12/19/2000

JDD/ FCC DATE 10-11-00

File name: C:\JOBS1\S-669-00(54700)