VOL 18 PAGE 157

VILLAGE OF BENTON
LOT 14 & PART OF LOT 13

SALT CREEK TOWNSHIP
4TH. QTR. LOT 18
T-10 N.; R-6 W
HOLMES COUNTY, OHIO

(SURVEYED FOR: SAMUEL J. & MARY SCHLABACH)

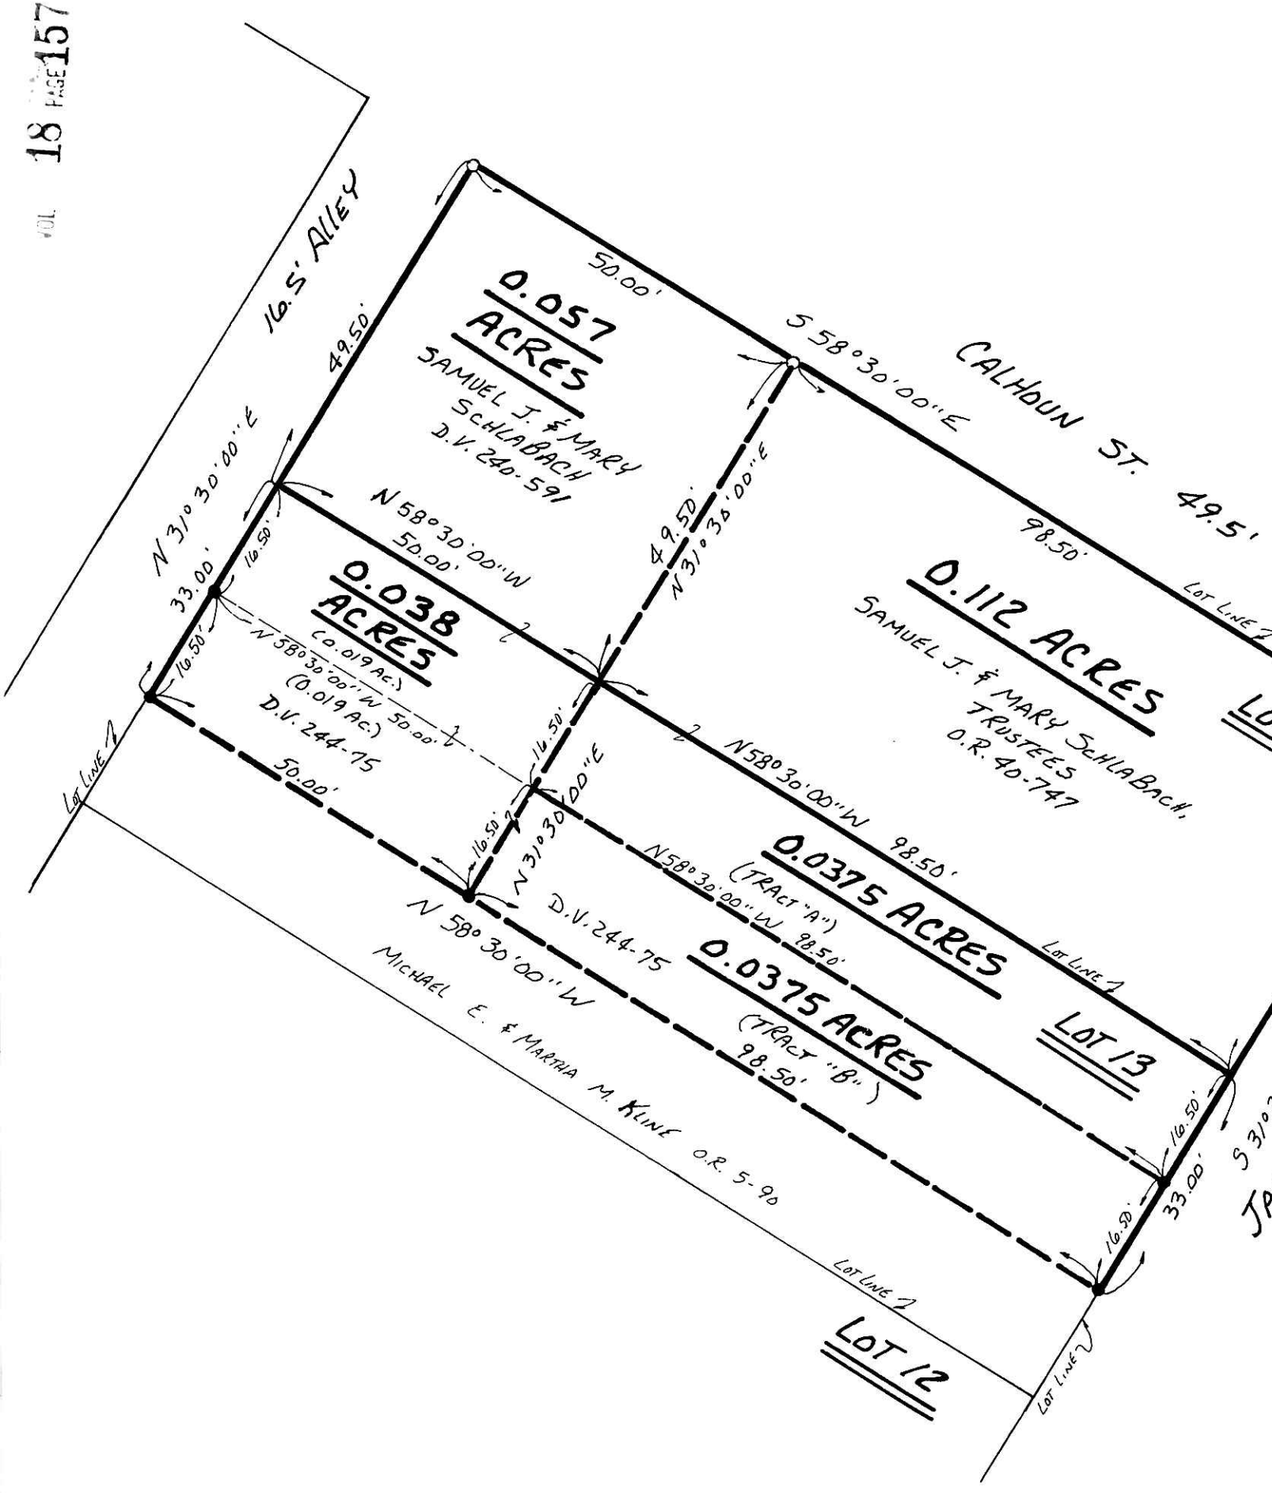

200100012419
Filed for Record in
HOLMES COUNTY, OH
SALLY MILLER
12-20-2001 04:09 pm.
SMALL PLAT 20.00
OR Book 18 Page 157 - 157
OR vol 96 pg 876

INDEXED

200100012419
PAUL A
MILLER LAW
MILLERSBURG,

PLAT APPROVED
12/11/2001 B

0 10 20 40

- ● IRON PIN FOUND
- ○ 5/8" REBAR WITH I.D. CAP SET
  I.D. CAP MARKED "BAKER 6938"

N

REFERENCES:
DEED VOL. 240 PAGE 591
O.R. VOL. 40 PAGE 747
O.R. VOL. 5 PAGE 90

BEARINGS FROM SURVEY
RECORD 5 PAGE 315

STATE OF OHIO
JAMIE D. DARR 7755
REGISTERED
PROFESSIONAL SURVEYOR

I CERTIFY THIS SURVEY TO BE CORRECT TO THE BEST OF MY KNOWLEDGE.

JAMIE D. DARR P.S. 7755
DONALD C. BAKER SURVEYING
138 N. CLAY ST.
MILLERSBURG, OHIO 44654
PH. 330-674-4788

NOVEMBER 8, 2001

9190I-M.L. DAVIS
F.C.C. - J.D. DARR