MV-3

VOL 0018 PAGE 705

RETRACEMENT SURVEY

Instrument Book Page
200300025499 DR 18 705

LOT 236 & LOT 237

(IRVIN & ENOS'S 2ND. ADDITION,
PLAT VOL. 1 PAGE 19)

PART OF OUT LOTS 54 & 55
PART OF VACATED STREETS

VILLAGE OF MILLERSBURG
HOLMES COUNTY, OHIO

INDEXED

200300025499
Filed for Record in
HOLMES COUNTY ,OH
SALLY MILLER
08-20-2003 At 01:01 pm.
PLAT MED 43.20
OR Book 18 Page 705 - 705
OR vol 161 page 282

200300025499
ROBERT
RINFRET ATTY
MILLERSBURG, OH

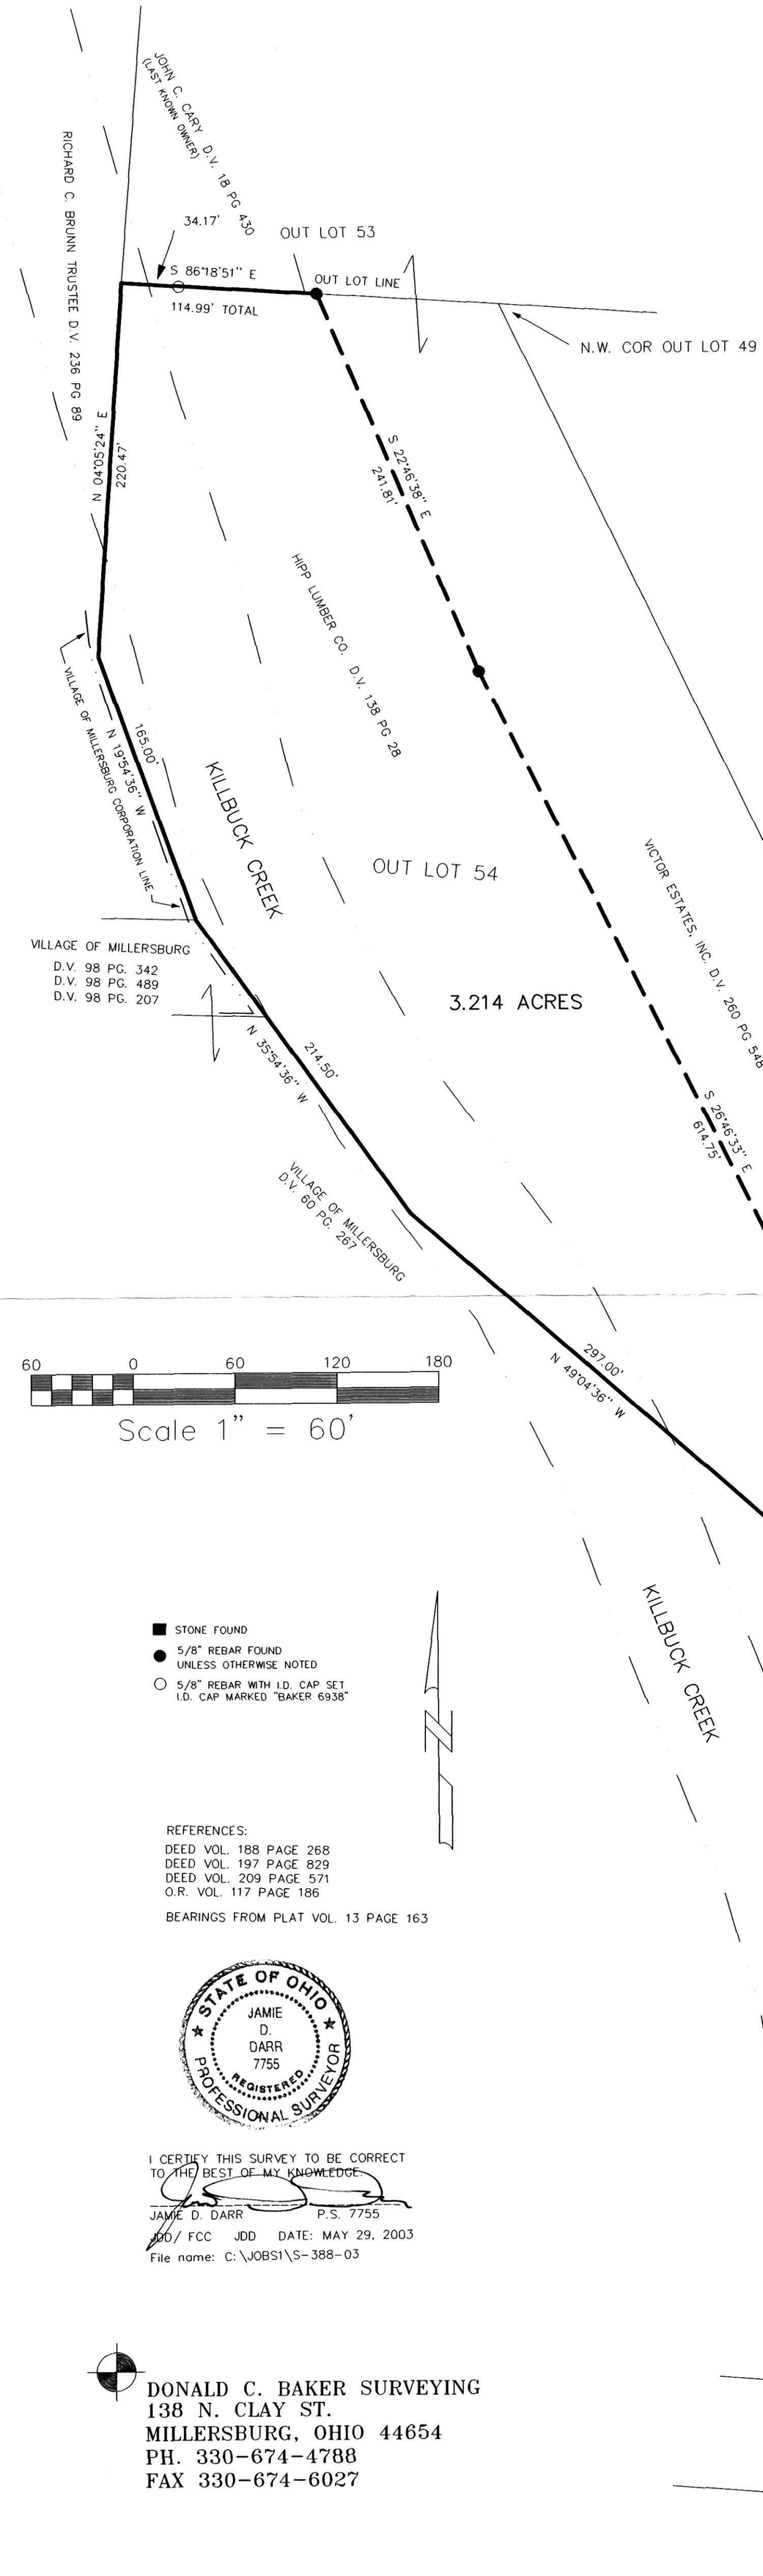

■ STONE FOUND
● 5/8" REBAR FOUND UNLESS OTHERWISE NOTED
○ 5/8" REBAR WITH I.D. CAP SET I.D. CAP MARKED "BAKER 6938"

REFERENCES:
DEED VOL. 188 PAGE 268
DEED VOL. 197 PAGE 829
DEED VOL. 209 PAGE 571
O.R. VOL. 117 PAGE 186

BEARINGS FROM PLAT VOL. 13 PAGE 163

STATE OF OHIO
JAMIE D. DARR 7755
REGISTERED PROFESSIONAL SURVEYOR

I CERTIFY THIS SURVEY TO BE CORRECT TO THE BEST OF MY KNOWLEDGE.

JAMIE D. DARR P.S. 7755

JDD/ FCC JDD DATE: MAY 29, 2003

File name: C:\JOBS1\S-388-03

DONALD C. BAKER SURVEYING
138 N. CLAY ST.
MILLERSBURG, OHIO 44654
PH. 330-674-4788
FAX 330-674-6027

PLAT APPROVED

7/23/03 BZ