Instrument Book Page
200400034094 OR 19 258

VOL 0019 PAGE 258

BERLIN TOWNSHIP
3RD. QTR., LOTS 10 & 11
T-9 N; R-5 W
HOLMES COUNTY, OHIO

SURVEYED FOR: ROY TROYER

200400034094
Filed for Record in
HOLMES COUNTY ,OH
SALLY MILLER
11-30-2004 At 12:27 pm.
SMALL PLAT 40.00
OR Book 19 Page 258 - 258
ORv 176 pages 2554|2560

0 200 400

SCALE: 1"=200'

▲ R.R. SPIKE FOUND

● 5/8" REBAR FOUND UNLESS OTHERWISE NOTED

○ 5/8" REBAR WITH I.D. CAP SET I.D. CAP MARKED "BAKER 6938"

REFERENCES:

DEED VOL. 249 PAGE 305
DEED VOL. 257 PAGE 412

PLAT VOL. 16 PAGE 320
PLAT VOL. 10 PAGE 566
PLAT VOL. 14 PAGE 30
PLAT VOL. 17 PAGE 877

BEARINGS FROM PLAT VOL. 16 PAGE 320

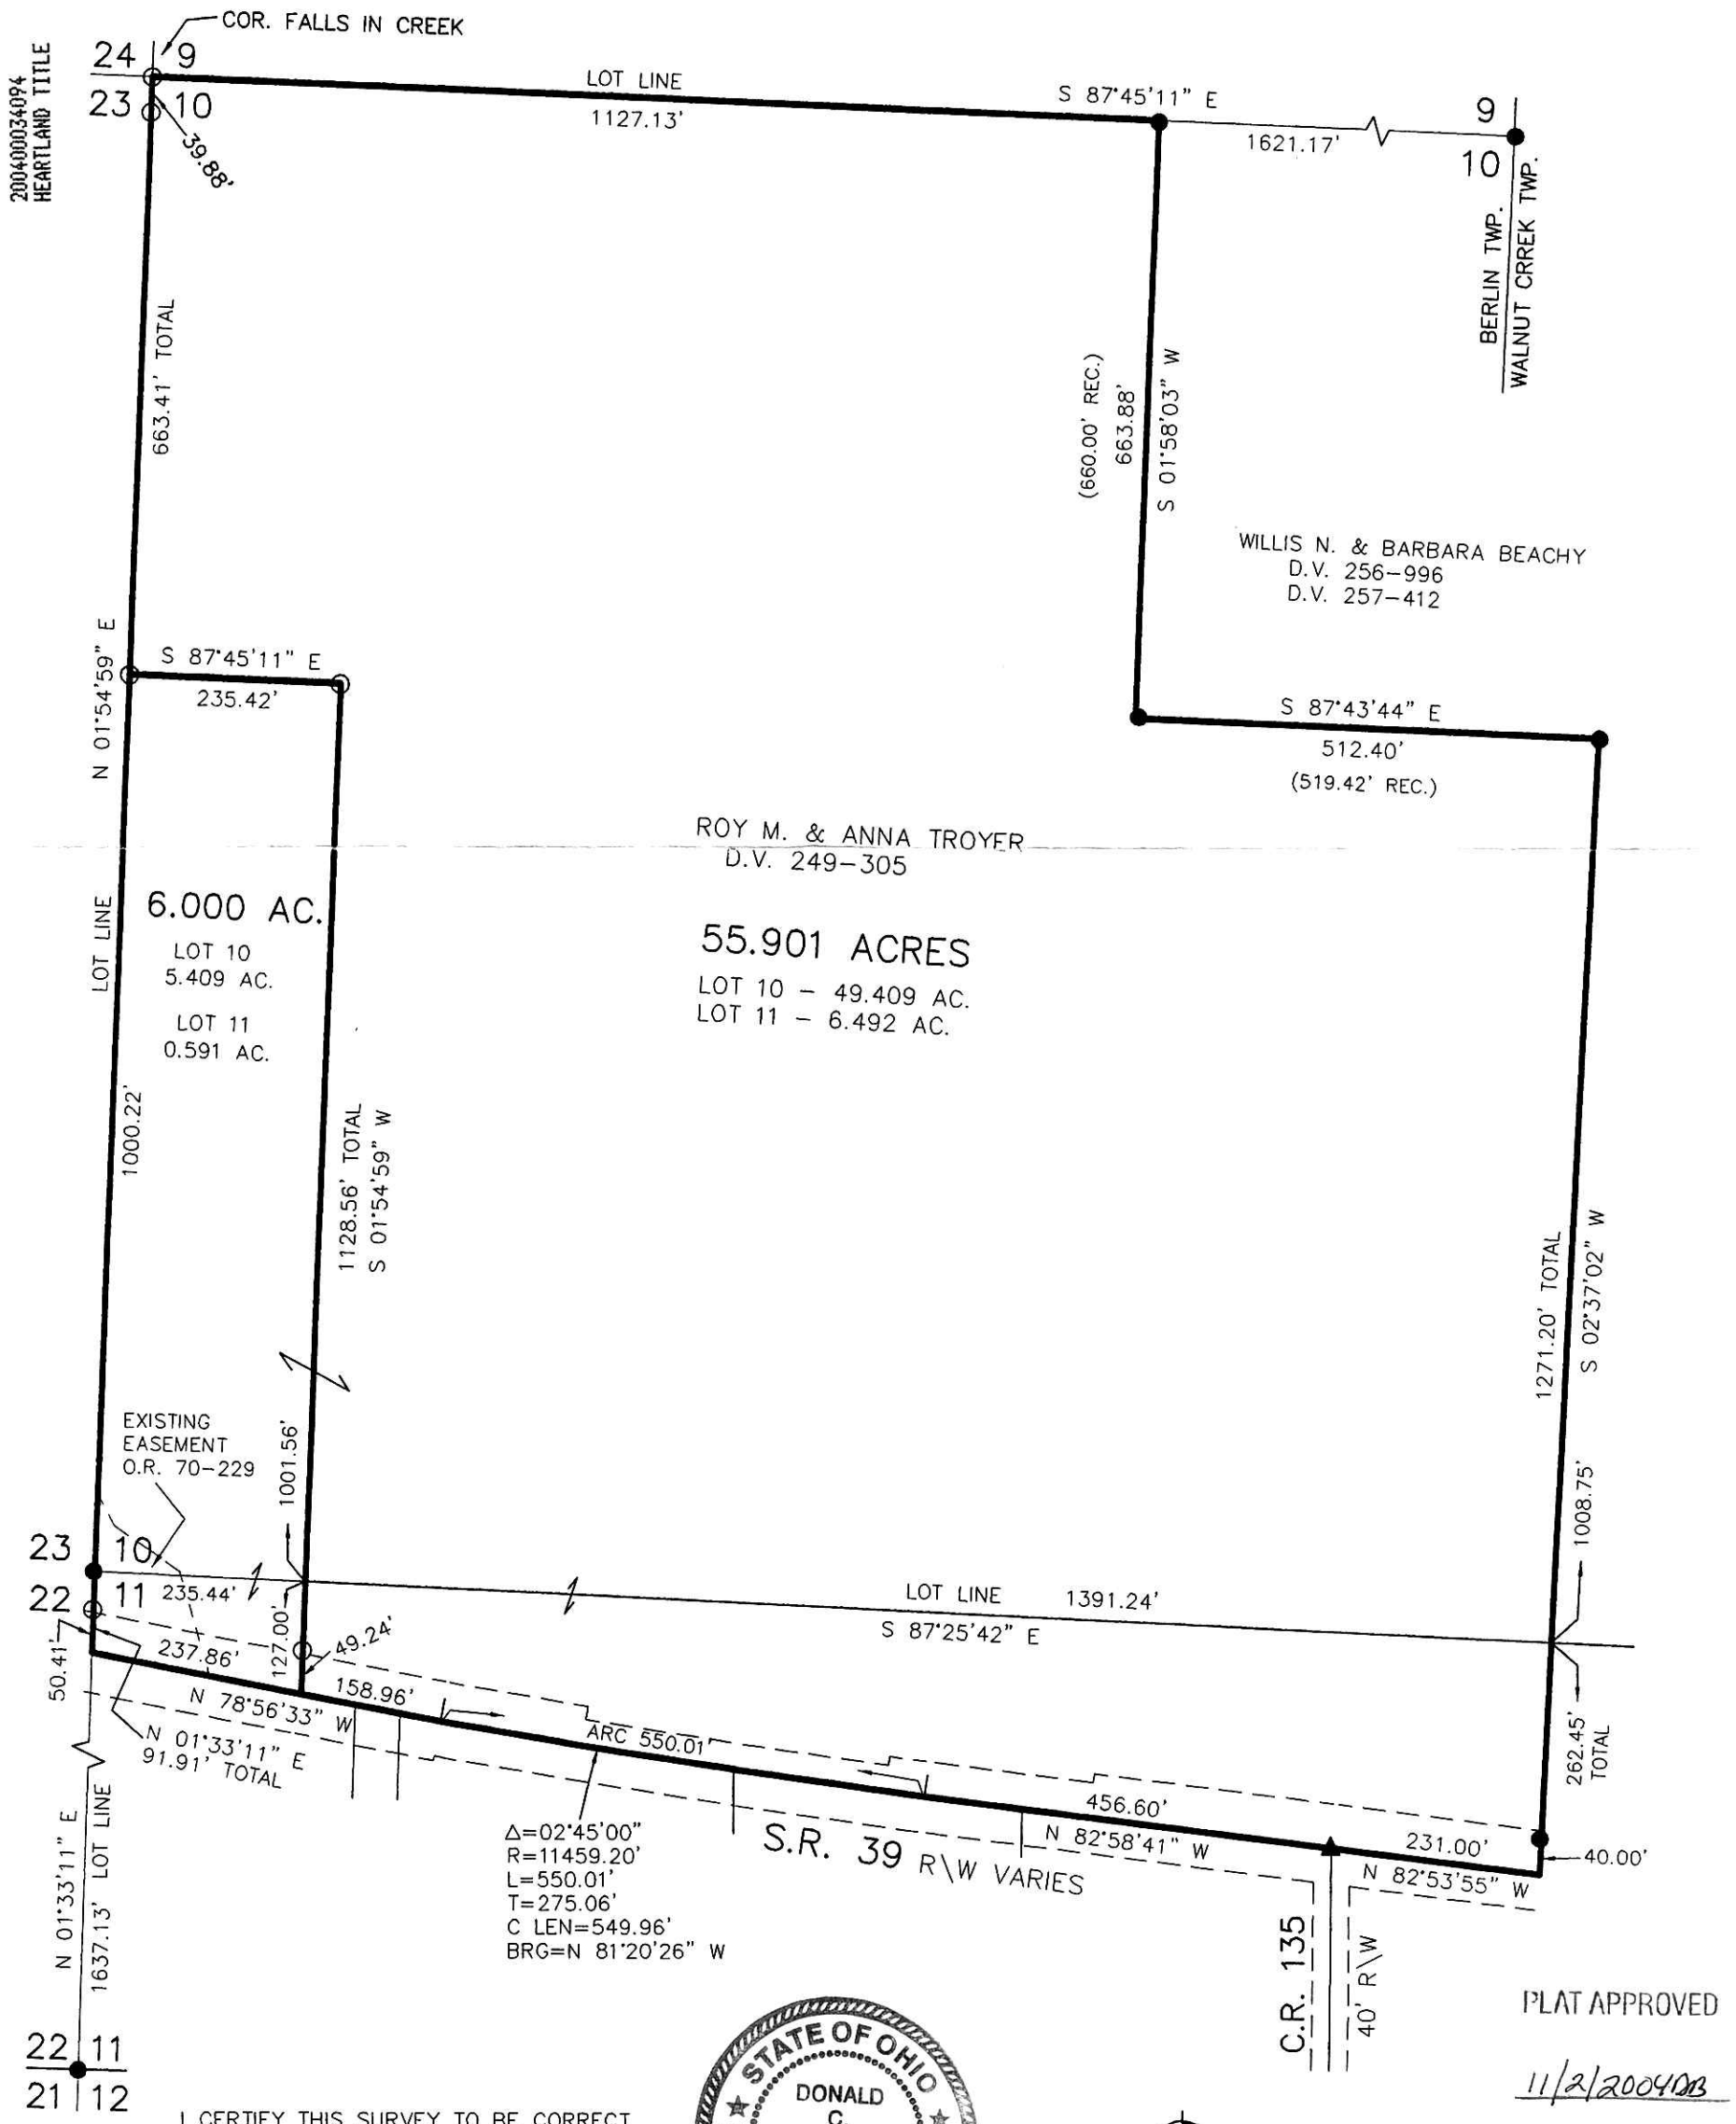

PLAT APPROVED

11/2/2004 DB

I CERTIFY THIS SURVEY TO BE CORRECT TO THE BEST OF MY KNOWLEDGE.

DONALD C. BAKER PS 6938
FDB\AEG DATE: OCT. 12, 2004
File Name: C:\JOBS\S-622-04

STATE OF OHIO
DONALD C. BAKER
6938
REGISTERED
PROFESSIONAL SURVEYOR

DONALD C. BAKER SURVEYING
138 N. CLAY ST.
MILLERSBURG, OH 44654
PH. 330-674-4788
FAX: 330-674-6027