VOL 0019 PAGE 556

# RIPLEY TOWNSHIP
# N.E. & N.W. QTRS. SECTION 13
# T–17 N; R–14 W
# HOLMES COUNTY, OHIO

SURVEYED FOR: ACKER FARMS, INC.

200500040438
Filed for Record in
HOLMES COUNTY ,OH
SALLY MILLER
11-29-2005 At 10:42 am.
SMALL PLAT 40.00
OR Book 19 Page 556 - 556
ORV 185 page 127

REFERENCES

DEED VOL. 255 PAGE 693
O.R. VOL. 40 PAGE 701
PLAT VOL. 18 PAGE 826
PLAT VOL. 14 PAGE 53
PLAT VOL. 18 PAGE 686
PLAT VOL. 16 PAGE 8

BEARINGS FROM PLAT VOL 18 PAGE 826

0 200 400

SCALE: 1"=200'

- ● 5/8" REBAR FOUND UNLESS OTHERWISE NOTED
- ▲ R.R. SPIKE FOUND
- ■ STONE FOUND
- ○ 5/8" REBAR WITH I.D. CAP SET I.D. CAP MARKED "BAKER 6938"

STATE OF OHIO
DONALD C. BAKER 6938
REGISTERED
PROFESSIONAL SURVEYOR

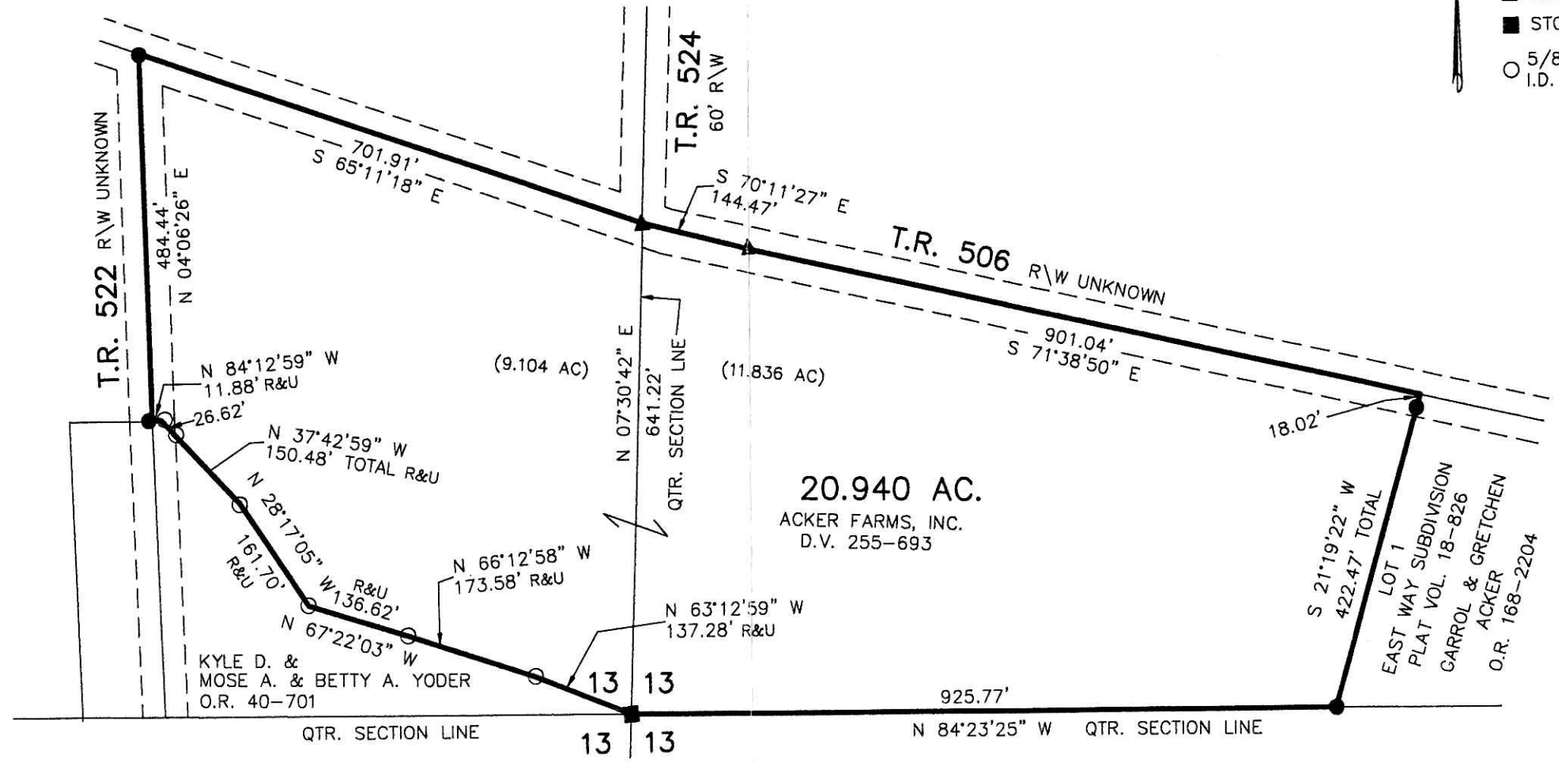


200500040438
ROBERT
RINFRET ATTY
MILLERSBURG, OH

I CERTIFY THIS SURVEY TO BE CORRECT TO THE BEST OF MY KNOWLEDGE.

DONALD C. BAKER P.S. 6938
DATE: OCT. 6, 2005

FDB\ALG
File Name: WORK2\S-657-05


DONALD C. BAKER SURVEYING
138 N. CLAY ST.
MILLERSBURG, OHIO, 44654
PH. 330-674-4788
FAX. 330-674-6027


Instrument 200500040438 OR Book 19 Page 556

PLAT APPROVED

11/23/2005