VOL 0019 PAGE 641

0 200 400

SCALE: 1"=200'

- 5/8" REBAR FOUND UNLESS OTHERWISE NOTED
- ○ 5/8" REBAR SET WITH I.D. CAP I.D. CAP MARKED "BAKER 6938"

KNOX TOWNSHIP
1ST. QTR., LOT 9
4TH. QTR., LOT 27
T-9 N; R-9 W
HOLMES COUNTY OHIO

SURVEYED FOR: MELISSA CARNWATH
AND CHERYL L. DURBIN

Instrument Book Page
200600042018 OR 19 641

200600042018
Filed for Record in
HOLMES COUNTY ,OH
SALLY MILLER
02-27-2006 At 11:11 am.
SMALL PLAT 40.00
OR Book 19 Page 641 - 641
OR 186 p 3472

200600042018
HOLMES CTY
TITLE
MILLERSBURG, OH

REFERENCES
DEED VOL. 257 PAGE 432
O.R. VOL. 178 PAGE 1681
O.R. VOL. 175 PAGE 3333
PLAT VOL. 10 PAGE 601
PLAT VOL. 5 PAGE 56
PLAT VOL. 17 PAGE 406
PLAT VOL. 19 PAGE 225

BEARINGS FROM
PLAT VOL. 17 PAGE 406

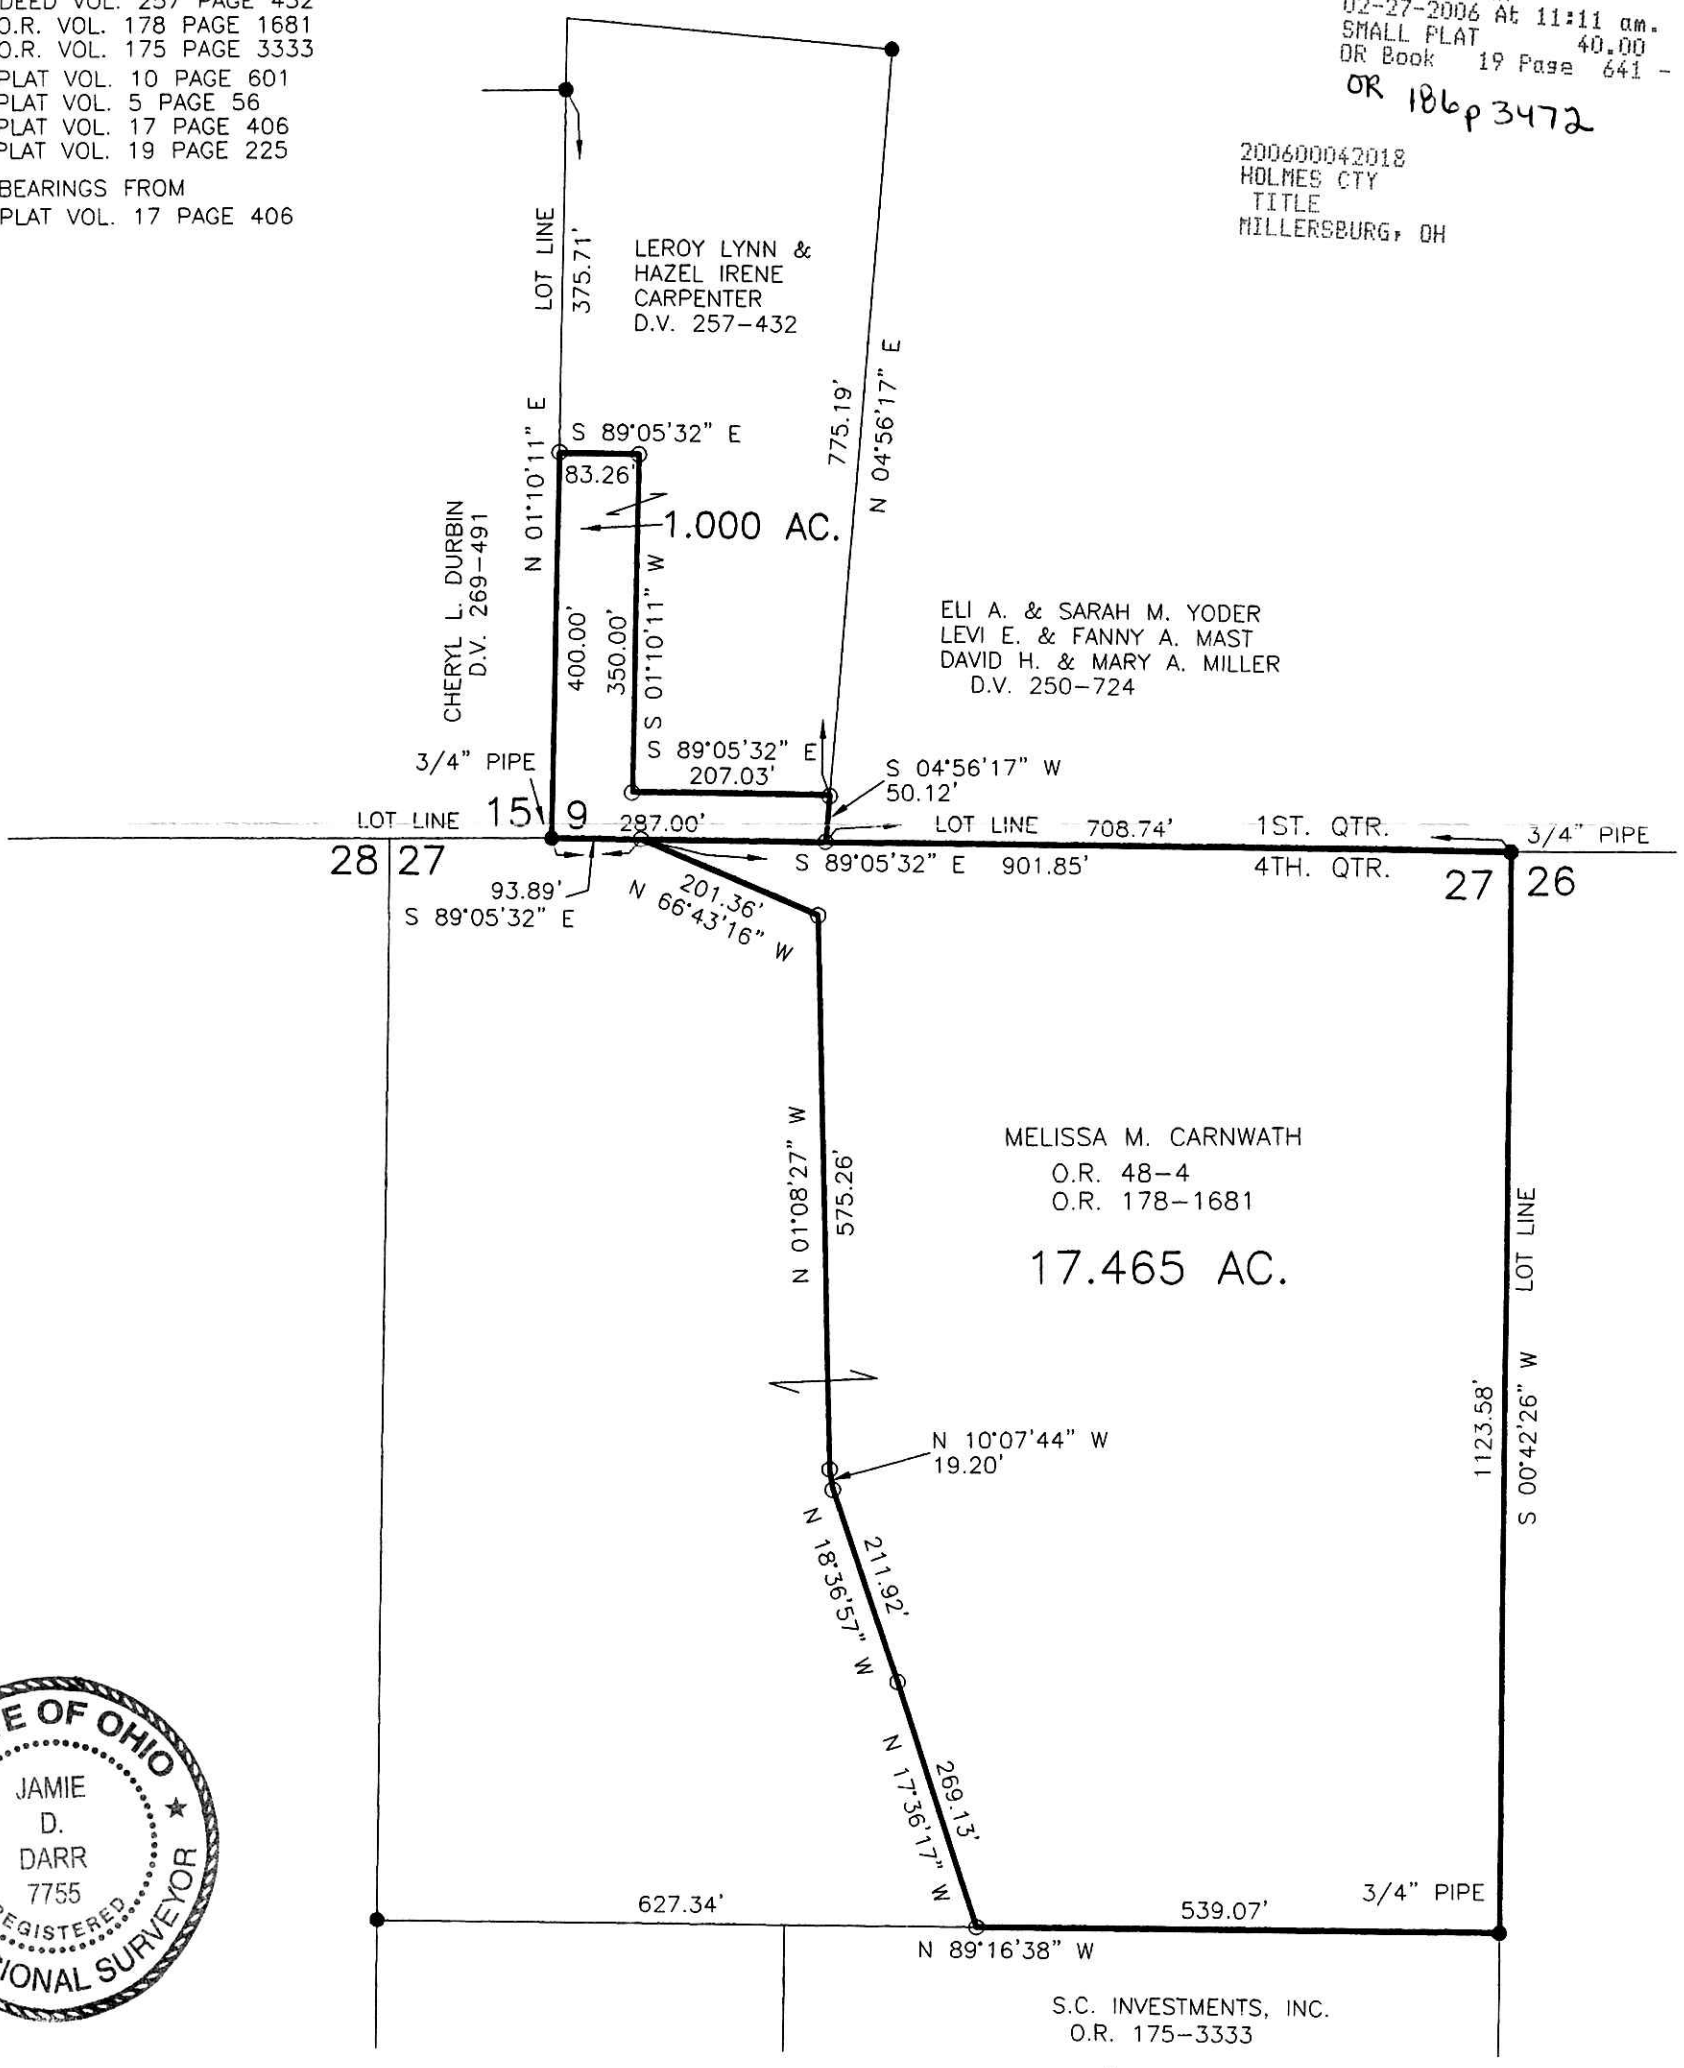

STATE OF OHIO
JAMIE
D.
DARR
7755
REGISTERED
PROFESSIONAL SURVEYOR

I CERTIFY THIS SURVEY TO BE CORRECT
TO THE BEST OF MY KNOWLEDGE.

JAMIE D. DARR P.S. 7755
DATE: JAN. 6, 2006
JDD\AEG
FILE NAME: WORK3\S-844-05

DONALD C. BAKER SURVEYING
138 N. CLAY STREET
MILLERSBURG, OHIO 44654
PH. 330-674-4788
FAX 330-674-6027

PLAT APPROVED

1/18/2006