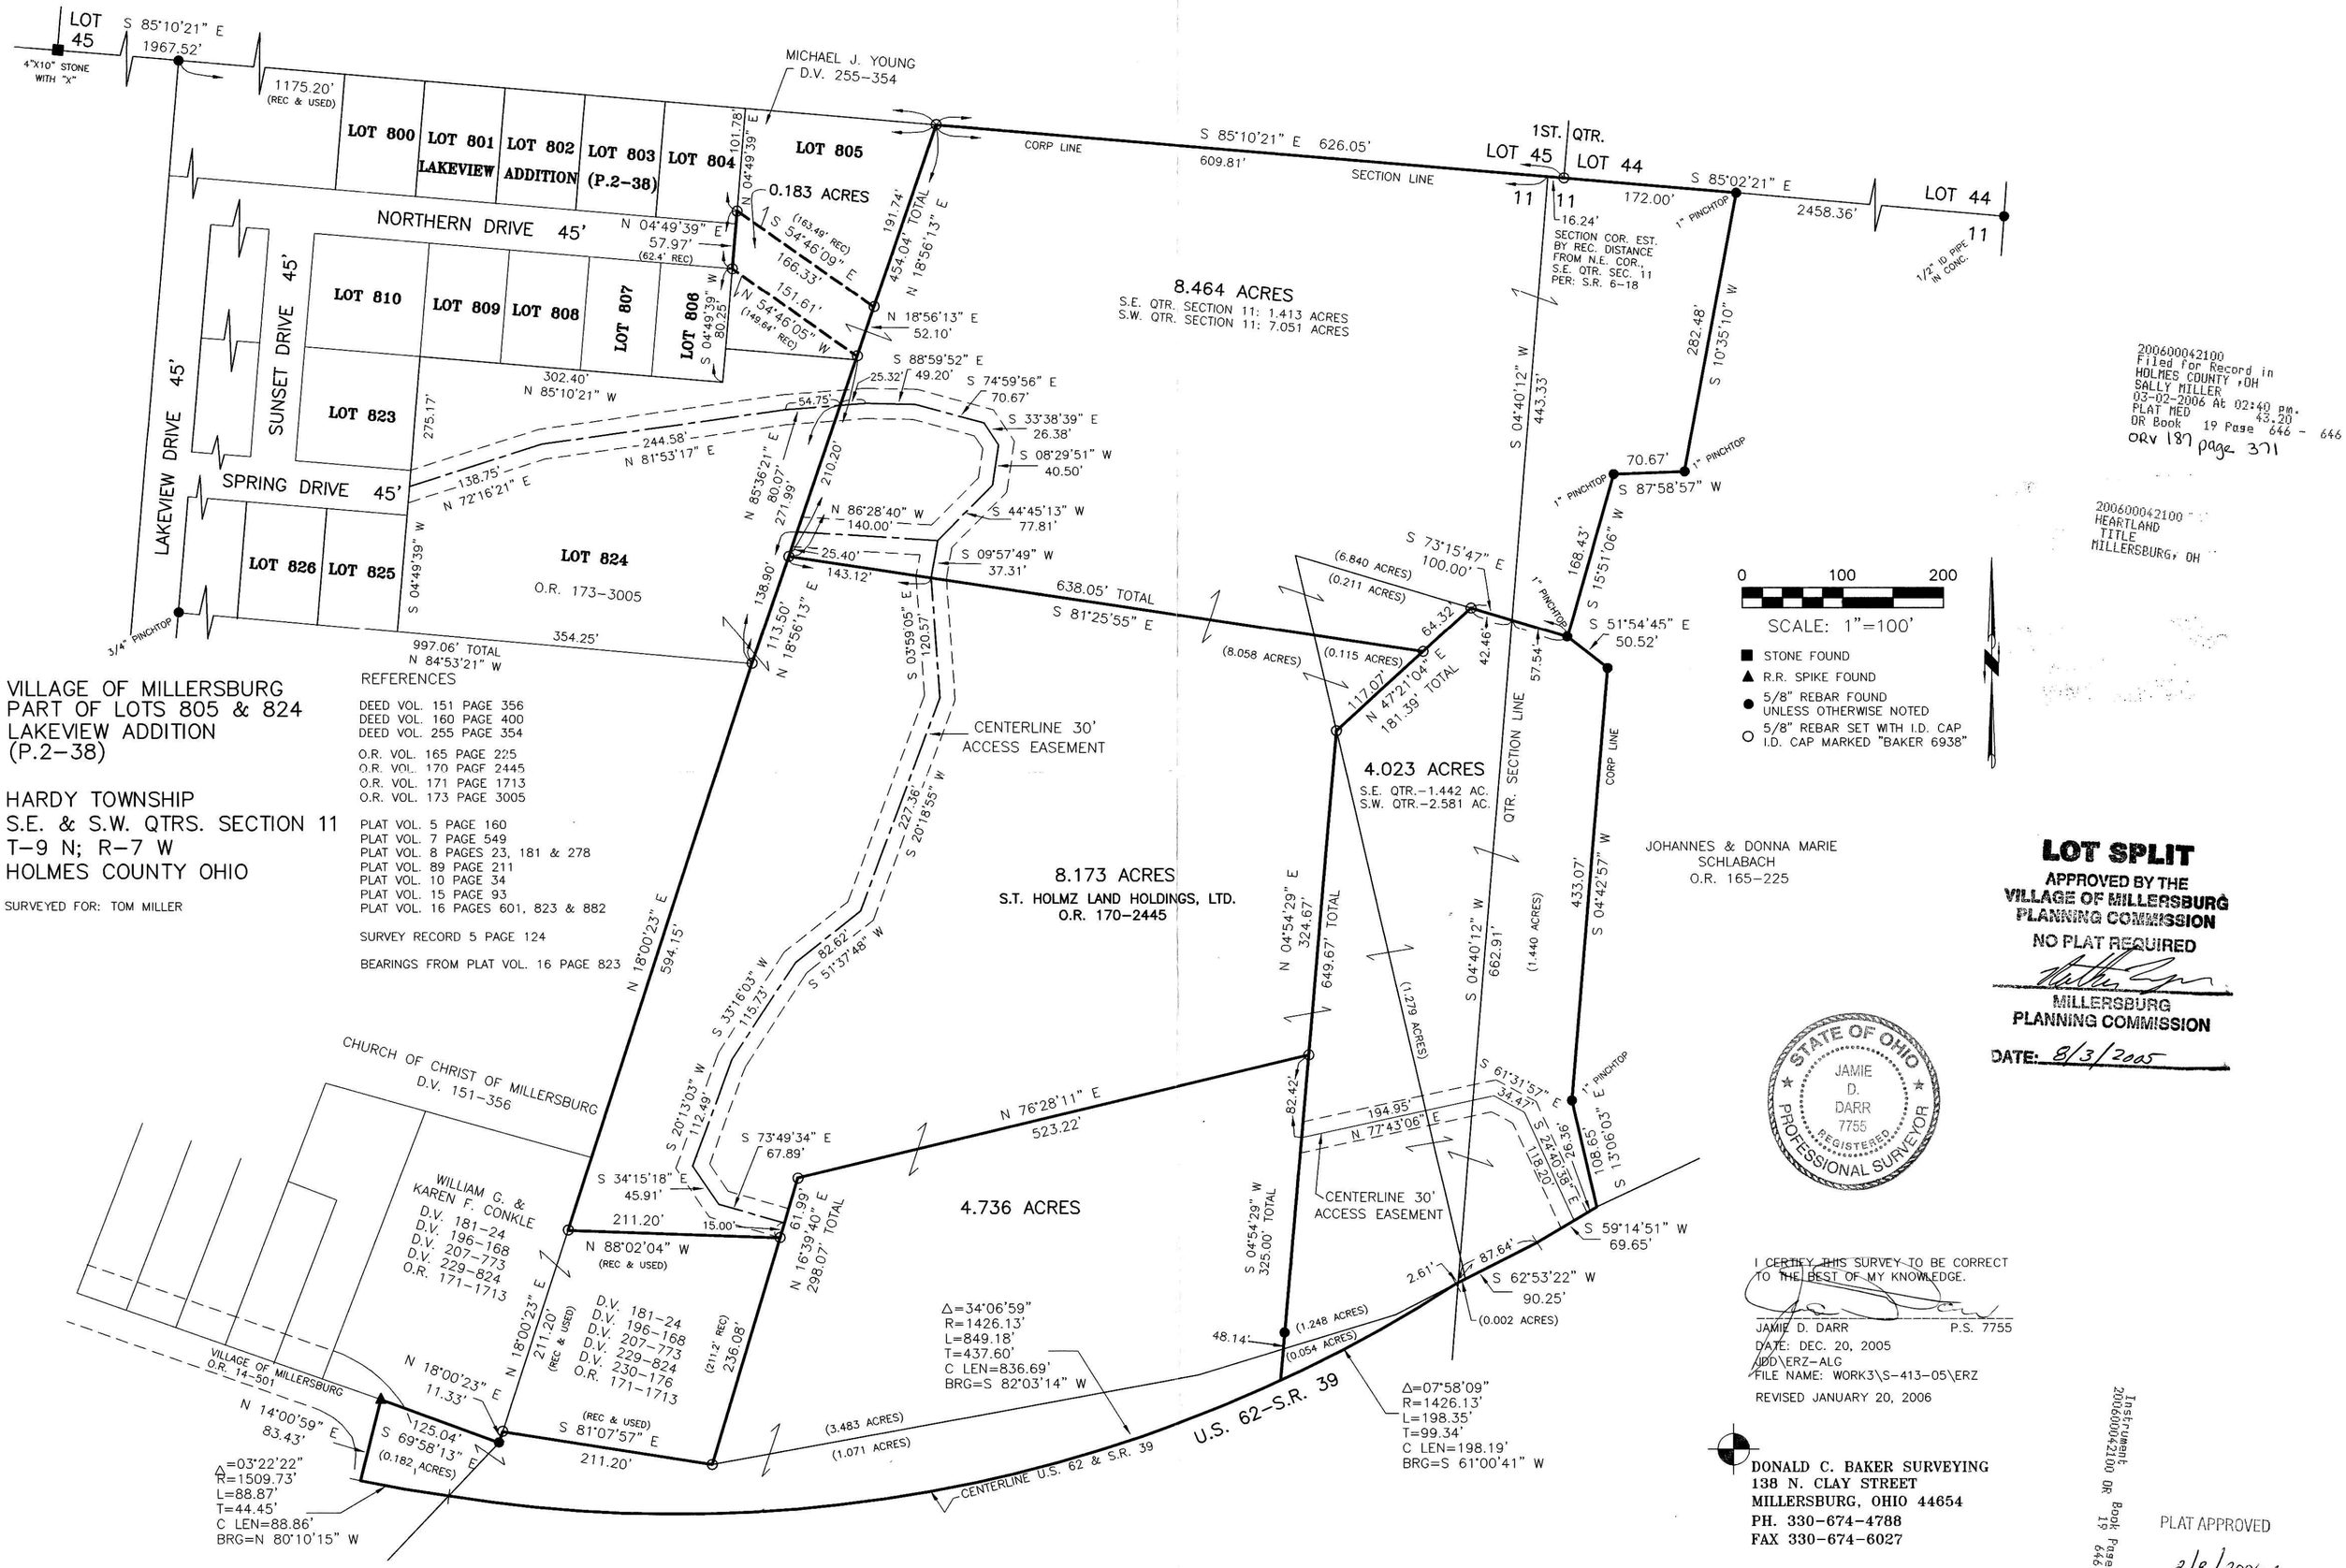

VILLAGE OF MILLERSBURG
PART OF LOTS 805 & 824
LAKEVIEW ADDITION
(P.2-38)

HARDY TOWNSHIP
S.E. & S.W. QTRS. SECTION 11
T-9 N; R-7 W
HOLMES COUNTY OHIO

SURVEYED FOR: TOM MILLER

REFERENCES

DEED VOL. 151 PAGE 356
DEED VOL. 160 PAGE 400
DEED VOL. 255 PAGE 354

O.R. VOL. 165 PAGE 225
O.R. VOL. 170 PAGE 2445
O.R. VOL. 171 PAGE 1713
O.R. VOL. 173 PAGE 3005

PLAT VOL. 5 PAGE 160
PLAT VOL. 7 PAGE 549
PLAT VOL. 8 PAGES 23, 181 & 278
PLAT VOL. 89 PAGE 211
PLAT VOL. 10 PAGE 34
PLAT VOL. 15 PAGE 93
PLAT VOL. 16 PAGES 601, 823 & 882

SURVEY RECORD 5 PAGE 124

BEARINGS FROM PLAT VOL. 16 PAGE 823

200600042100
Filed for Record in
HOLMES COUNTY ,OH
SALLY MILLER
03-02-2006 At 02:40 pm.
PLAT MED 43.20
OR Book 19 Page 646 - 646
ORV 187 page 371

200600042100
HEARTLAND TITLE
MILLERSBURG, OH

LOT SPLIT
APPROVED BY THE
VILLAGE OF MILLERSBURG
PLANNING COMMISSION
NO PLAT REQUIRED

MILLERSBURG
PLANNING COMMISSION
DATE: 8/3/2005

STATE OF OHIO
JAMIE D. DARR 7755 REGISTERED PROFESSIONAL SURVEYOR

I CERTIFY THIS SURVEY TO BE CORRECT TO THE BEST OF MY KNOWLEDGE.

JAMIE D. DARR P.S. 7755
DATE: DEC. 20, 2005
JDD\ERZ-ALG
FILE NAME: WORK3\S-413-05\ERZ
REVISED JANUARY 20, 2006

DONALD C. BAKER SURVEYING
138 N. CLAY STREET
MILLERSBURG, OHIO 44654
PH. 330-674-4788
FAX 330-674-6027

Instrument 200600042100 OR Book 19 Page 646

PLAT APPROVED
2/8/2006