BERLIN TOWNSHIP
3RD. QTR., LOT 24
T-9 N; R-5 W
HOLMES COUNTY, OHIO

SURVEYED FOR: DAVE FEHR

REFERENCES

DEED VOL. 182 PAGE 5
DEED VOL. 183 PAGE 772
O.R. VOL. 43 PAGE 991
PLAT VOL. 17 PAGE 332
BEARINGS FROM PLAT VOL. 17 PAGE 332

0 200 400

SCALE: 1"=200'

● 5/8" REBAR FOUND UNLESS OTHERWISE NOTED

○ 5/8" REBAR SET WITH I.D. CAP I.D. CAP MARKED "BAKER 6938"

Instrument Book Page
200600044339 OR 19 741

200600044339
Filed for Record in
HOLMES COUNTY ,OH
SALLY MILLER
06-26-2006 At 01:36 pm.
SMALL PLAT 40.00
OR Book 19 Page 741 - 741
ORV 189 page 3134

200600044339
MILLER MAST
& MASON ATTYS
MILLERSBURG, OH

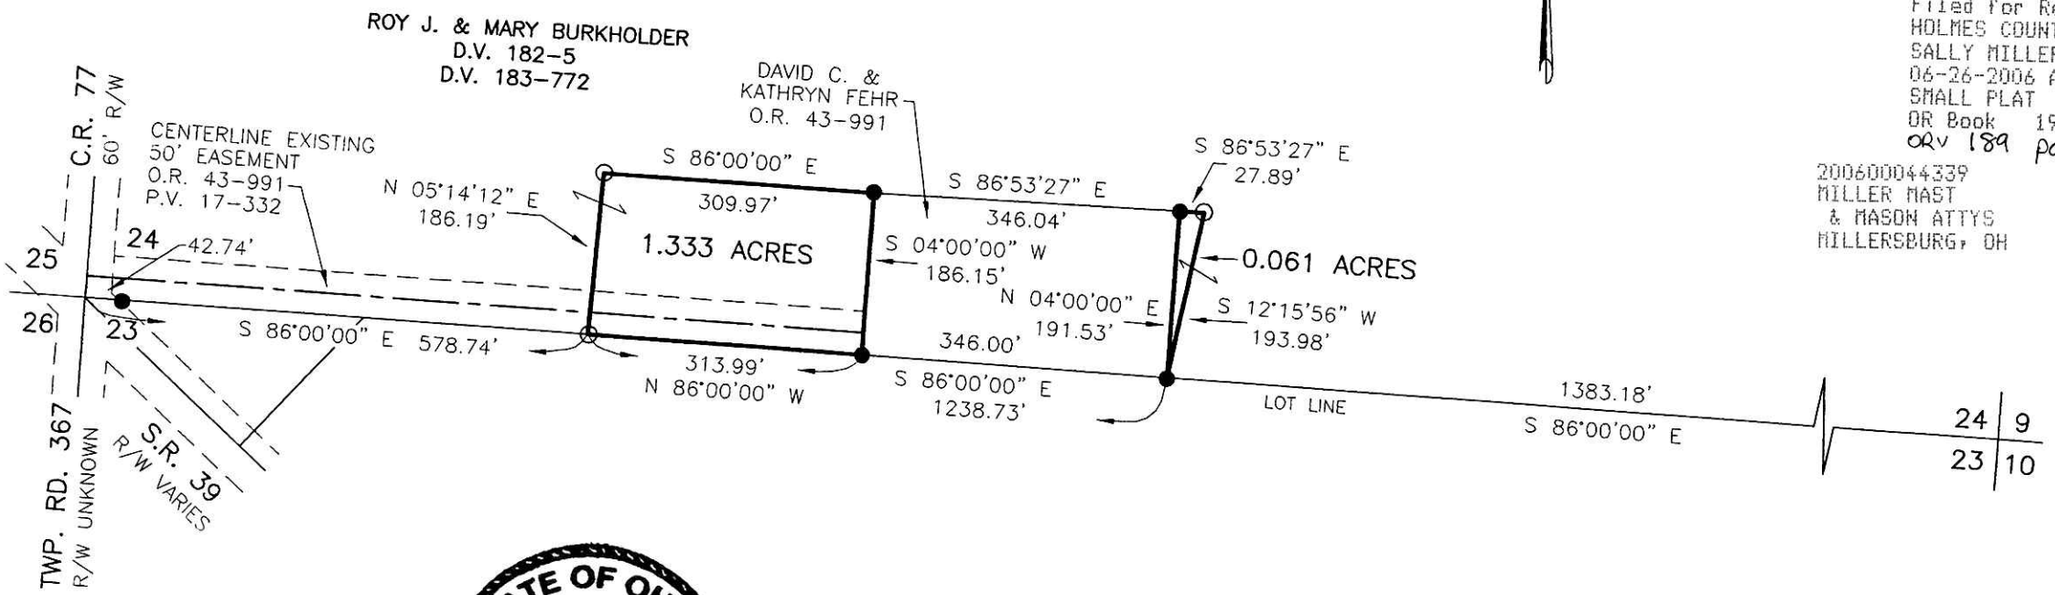

I CERTIFY THIS SURVEY TO BE CORRECT TO THE BEST OF MY KNOWLEDGE.

JAMIE D. DARR P.S. 7755

DATE: MAY 18, 2006
JDD\NLP
FILE NAME: WORK3\S-345-06\ERZ

STATE OF OHIO
JAMIE D. DARR 7755
REGISTERED
PROFESSIONAL SURVEYOR

DONALD C. BAKER SURVEYING
138 N. CLAY STREET
MILLERSBURG, OHIO 44654
PH. 330-674-4788
FAX 330-674-6027

PLAT APPROVED

6/9/2006