WASHINGTON TOWNSHIP
N.W. QTR. SECTION 35
T–20 N; R–15 W
HOLMES COUNTY, OHIO

SURVEYED FOR: DEWARD SPRENG

0 100 200

SCALE: 1"=100'

▲ R.R. SPIKE FOUND

● 5/8" REBAR FOUND UNLESS OTHERWISE NOTED

○ 5/8" REBAR SET WITH I.D. CAP I.D. CAP MARKED "BAKER 6938"

200600047065
HEARTLAND
TITLE
MILLERSBURG, OH

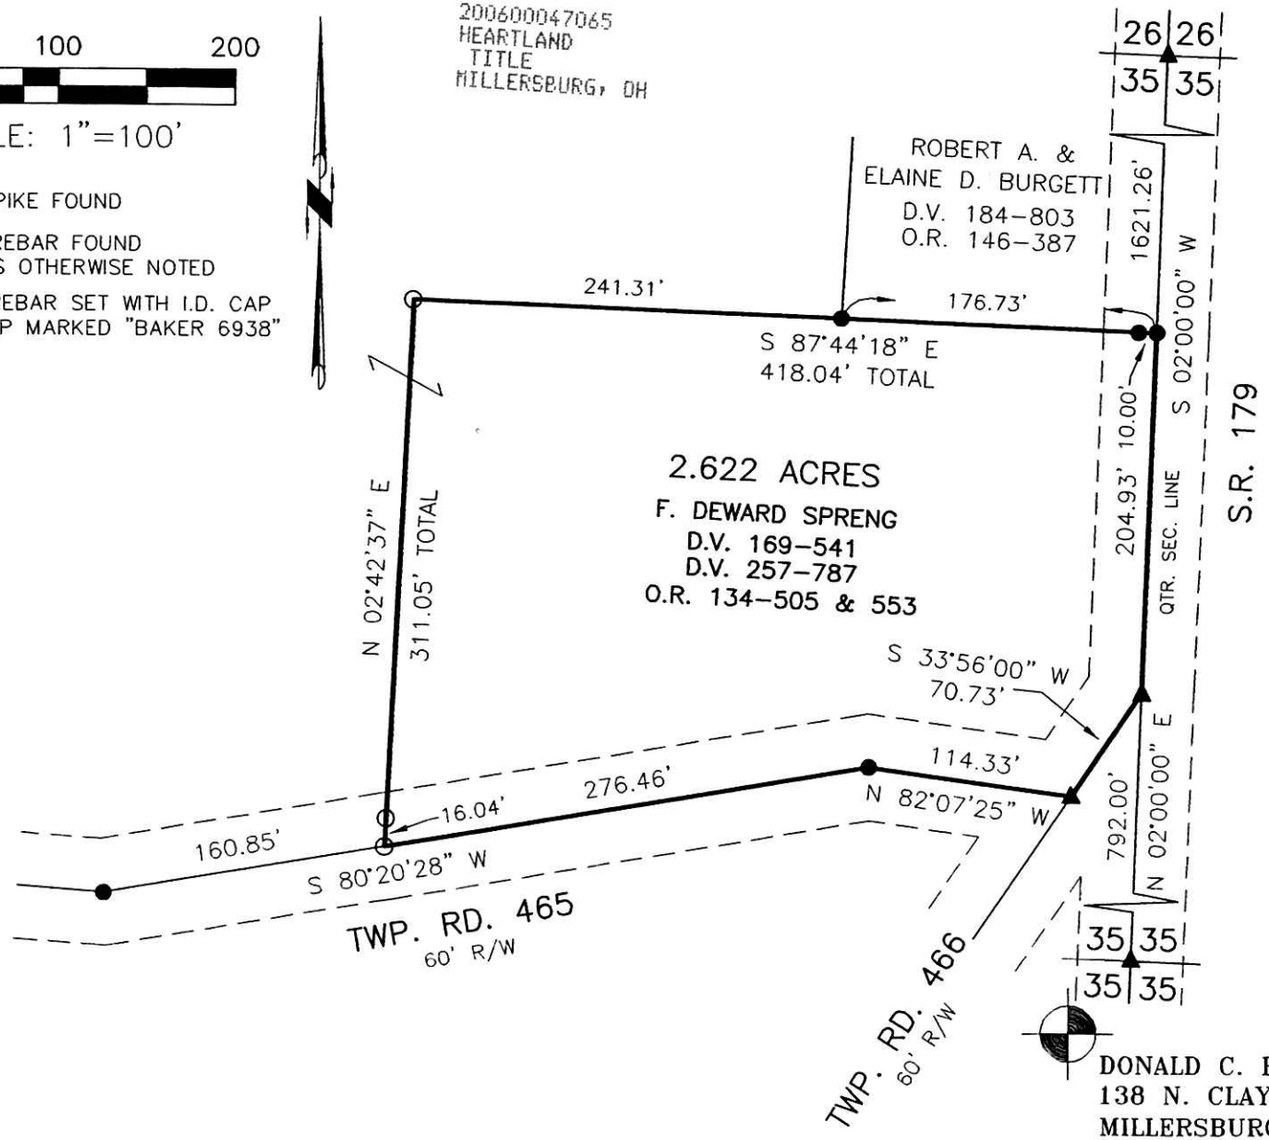

APPROVED FOR TRANSFER ONLY
NO SUBDIVISION PLAT REQUIRED
(O.R.C. 711.001 & 711.131)
Lot(s) not for building unless
approved by Board of Health.
HOLMES CO. PLANNING COMM.
By ____ Date 10/5/06

200600047065
Filed for Record in
HOLMES COUNTY ,OH
SALLY MILLER
12-01-2006 At 09:36 am.
SMALL PLAT 40.00
OR Book 19 Page 877 - 877

OR 193p 1291

REFERENCES

DEED VOL. 184 PAGE 803

O.R. VOL. 134 PAGES 505 & 553
O.R. VOL. 146 PAGE 387

PLAT VOL. 14 PAGE 75

BEARINGS FROM PLAT VOL. 14 PAGE 75

STATE OF OHIO
DONALD C. BAKER 6938
REGISTERED
PROFESSIONAL SURVEYOR

I CERTIFY THIS SURVEY TO BE CORRECT TO THE BEST OF MY KNOWLEDGE.

DONALD C. BAKER P.S. 6938

DATE: AUG. 4, 2006
ALG\WMB
FILE NAME: WORK3\S-562-06\ERZ

DONALD C. BAKER SURVEYING
138 N. CLAY STREET
MILLERSBURG, OHIO 44654
PH. 330-674-4788
FAX 330-674-6027

PLAT APPROVED

10/5/2006

Instrument 200600047065 OR Book 19 Page 877

VOL 0019 PAGE 877