BERLIN TOWNSHIP
1ST. QTR., LOT 5
T-9 N; R-6 W
HOLMES COUNTY, OHIO

SURVEYED FOR: ARDEN KAUFFMAN

200800057585
Filed for Record in
HOLMES COUNTY ,OH
SALLY MILLER
08-21-2008 At 03:38 pm.
PLAT MED 43.20
OR Book 19 Page 1364 - 1364

OR 206p 1174

200800057585
FRENCH RIDGE
TITLE
MILLERSBURG OH

TWP. RD. 630 VACATED FROM
TWP. RD. 331 NORTH TO
SALT CREEK TOWNSHIP LINE
RR 5 P. 200 MARCH 1940
CJ 18 P. 25, 32 MARCH 1940

0 200 400

SCALE: 1"=200'

- ■ STONE FOUND
- ▲ R.R. SPIKE FOUND
- ● 5/8" REBAR FOUND UNLESS OTHERWISE NOTED
- ○ 5/8" REBAR SET WITH I.D. CAP I.D. CAP MARKED "BAKER 6938"

REFERENCES

DEED VOL. 249 PAGE 440
DEED VOL. 256 PAGE 991
O.R. VOL. 120 PAGE 823
O.R. VOL. 120 PAGE 464
PLAT VOL. 18 PAGE 356

BEARINGS FROM PLAT VOL. 18 PAGE 356

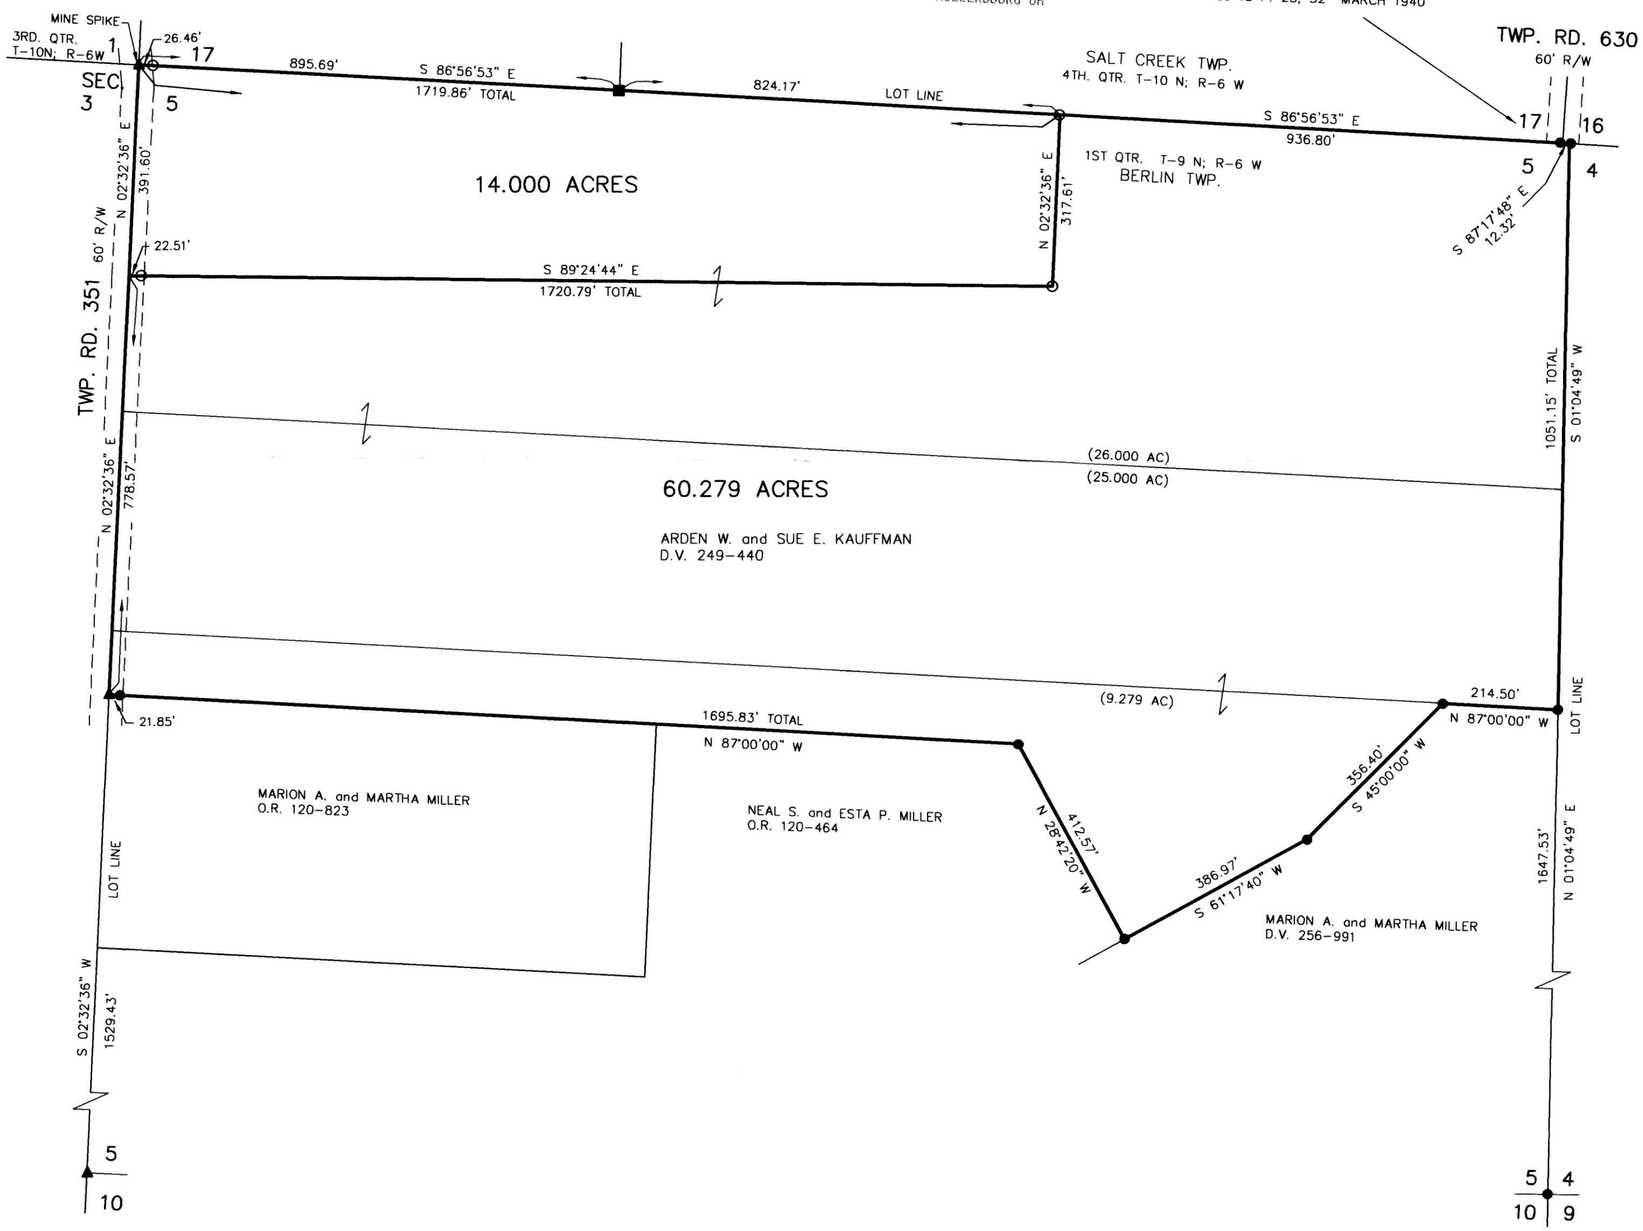

I CERTIFY THIS SURVEY TO BE CORRECT TO THE BEST OF MY KNOWLEDGE.

DONALD C. BAKER P.S. 6938

DATE: JUNE 27, 2008
FDB\ERZ
FILE NAME: WORK4\S-255-08\MLD

STATE OF OHIO
DONALD C. BAKER
6938
REGISTERED PROFESSIONAL SURVEYOR

DONALD C. BAKER SURVEYING
138 N. CLAY STREET
MILLERSBURG, OHIO 44654
PH. 330-674-4788
FAX 330-674-6027

PLAT APPROVED

8-18-08 gf

Instrument 200800057585 OR Book 19 Page 1364