WALNUT CREEK TOWNSHIP
N.W. QTR. SECTION 19
T–9 N; R–5 W
HOLMES COUNTY, OHIO

SURVEYED FOR: BEN MAST

REFERENCES

DEED VOL. 266 PAGE 231
DEED VOL. 269 PAGE 589

O.R. VOL. 40 PAGE 546
O.R. VOL. 201 PAGE 1034

PLAT VOL. 7 PAGE 437
PLAT VOL. 14 PAGE 624
PLAT VOL. 15 PAGE 47
PLAT VOL. 19 PAGE 1201

BEARINGS FROM PLAT VOL. 15 PAGE 47

Instrument 201000065878 OR Book Page 19 1675

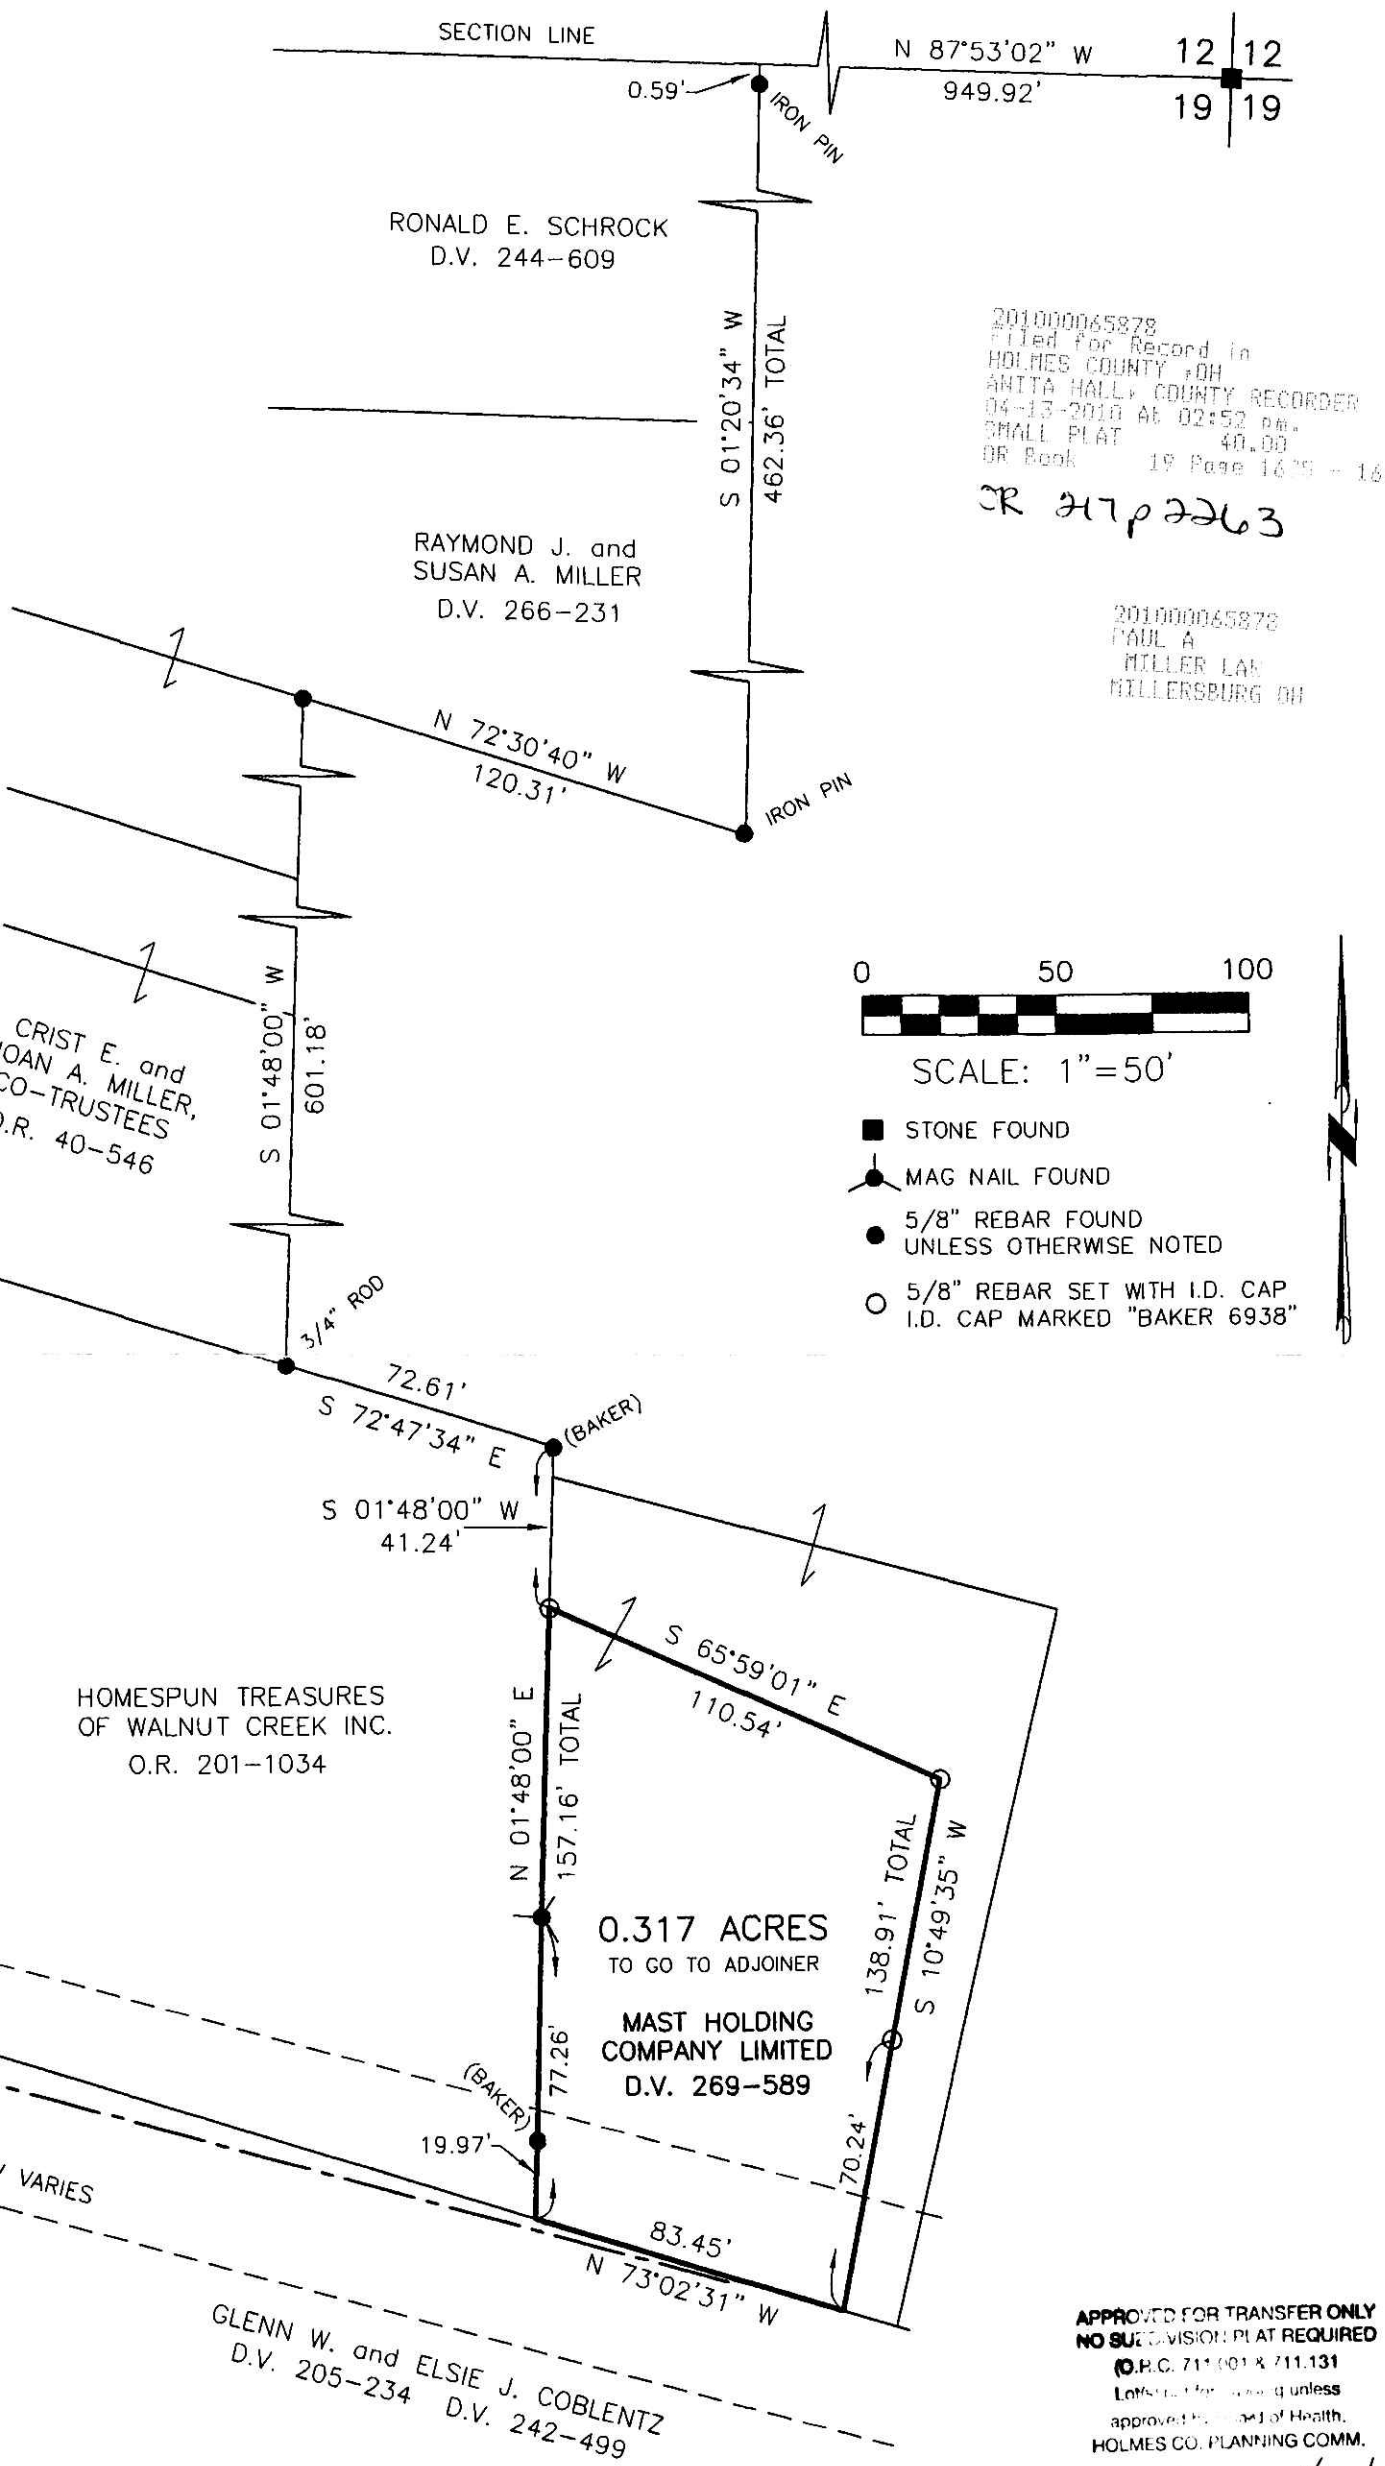

201000065878
Filed for Record in
HOLMES COUNTY ,OH
ANITTA HALL, COUNTY RECORDER
04-13-2010 At 02:52 pm.
SMALL PLAT 40.00
OR Book 19 Page 1675 - 1675

CR 317 p 2263

201000065878
PAUL A
MILLER LAN
MILLERSBURG OH

DONALD C. BAKER
6938
REGISTERED
PROFESSIONAL SURVEYOR

APPROVED FOR TRANSFER ONLY
NO SUBDIVISION PLAT REQUIRED
(O.R.C. 711.001 & 711.131
Lot(s) not approved for building unless
approved by Board of Health.
HOLMES CO. PLANNING COMM.
By MH Date 1/21/2010

I CERTIFY THIS SURVEY TO BE CORRECT
TO THE BEST OF MY KNOWLEDGE.

DONALD C. BAKER P.S. 6938
DATE: DEC. 23, 2009
FDB\WMB
FILE NAME: WORK3\S-597-09\ERZ

PLAT APPROVED
1/19/2010

DONALD C. BAKER SURVEYING
138 N. CLAY STREET
MILLERSBURG, OHIO 44654
PH. 330-674-4788
FAX 330-674-6027