BERLIN TOWNSHIP
4TH. QTR., LOT 24
T–9 N; R–6 W
HOLMES COUNTY, OHIO

SURVEYED FOR: WAYNE YODER

REFERENCES

DEED VOL. 212 PAGE 622
DEED VOL. 234 PAGE 669
DEED VOL. 239 PAGE 79

O.R. VOL. 184 PAGE 3048

PLAT VOL. 8 PAGE 732
PLAT VOL. 19 PAGE 549

BEARINGS FROM PLAT VOL. 19 PAGE 549

Instrument	Book Page
201000065888 OR	19 1676

201000065888
MILLER MAST
& MASON ATTYS
MILLERSBURG OH

201000065888
Filed for Record in
HOLMES COUNTY ,OH
ANITA HALL, COUNTY RECORDER
04-14-2010 At 09:57 am.
SMALL PLAT 40.00
OR Book 19 Page 1676 - 1676
OR 217 p 2279

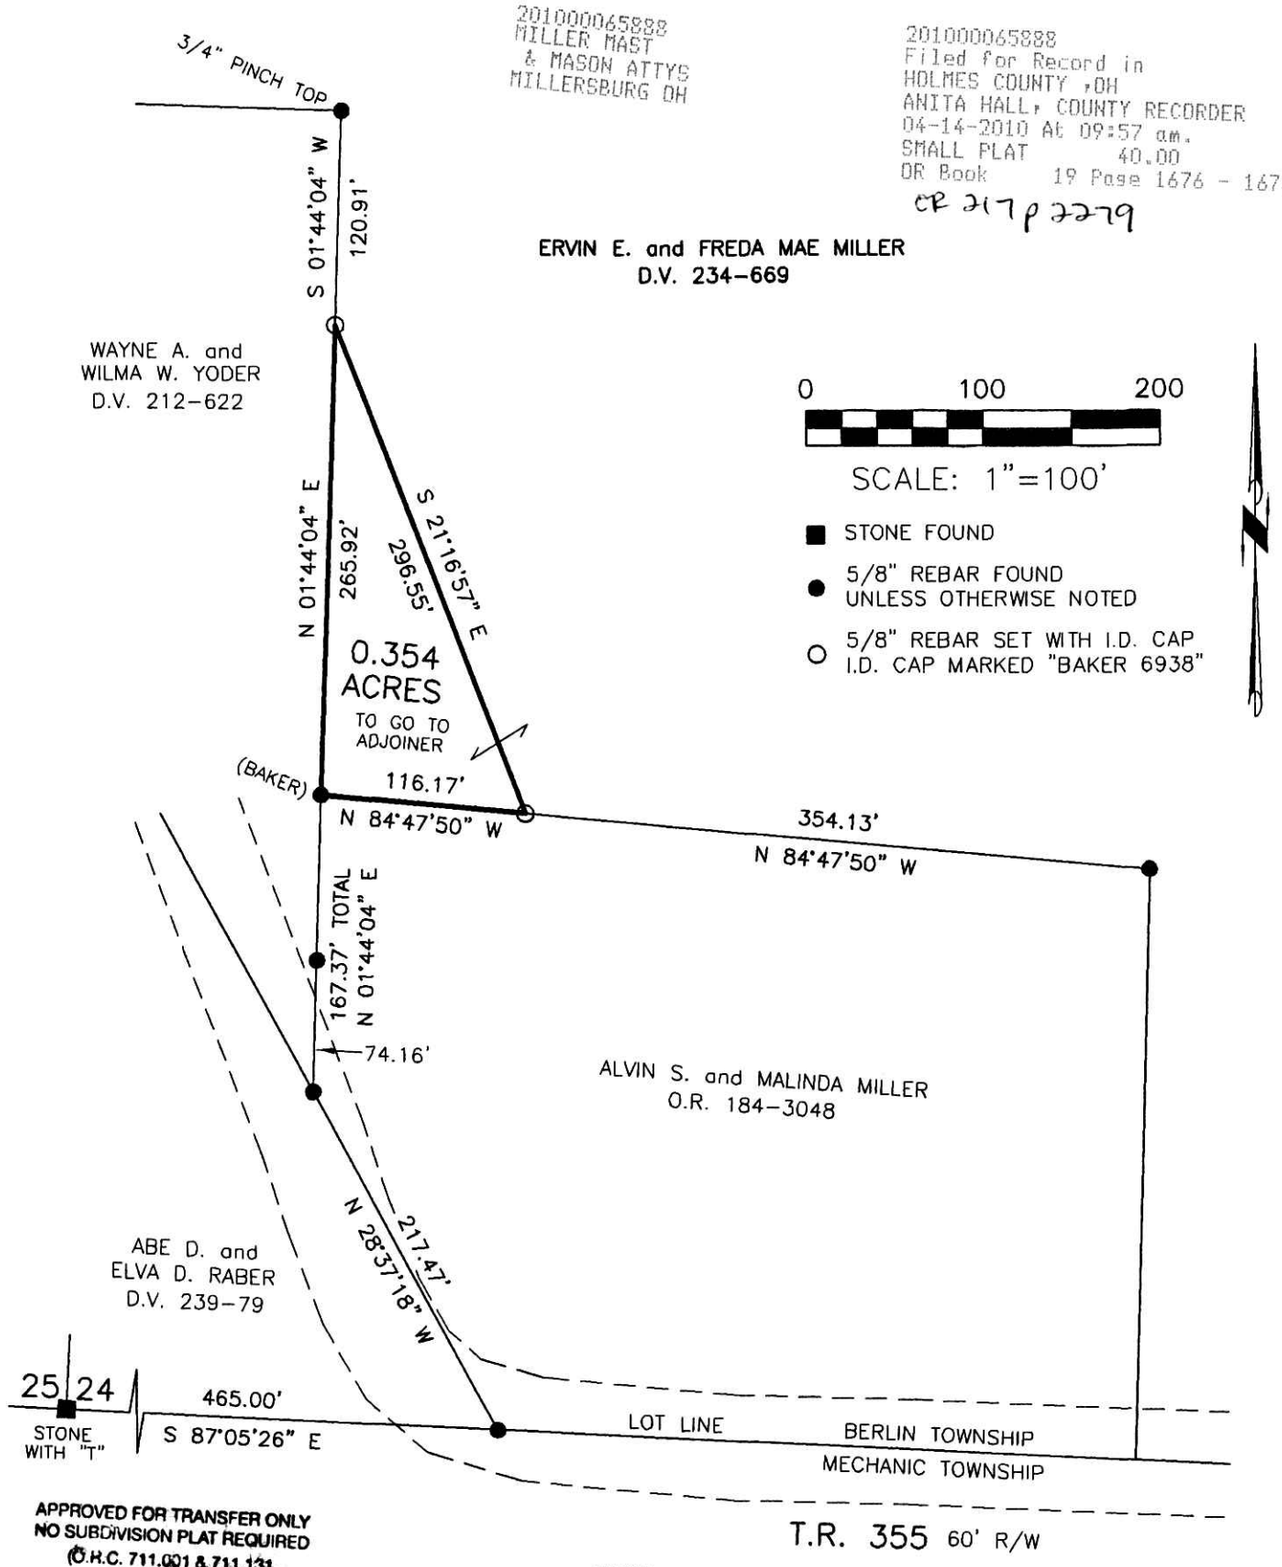

APPROVED FOR TRANSFER ONLY
NO SUBDIVISION PLAT REQUIRED
(O.R.C. 711.001 & 711.131
Lot(s) not for building unless
approved by Board of Health.
HOLMES CO. PLANNING COMM.
By MH Date 4/5/10

STATE OF OHIO
DONALD
C.
BAKER
6938
REGISTERED
PROFESSIONAL SURVEYOR

I CERTIFY THIS SURVEY TO BE CORRECT
TO THE BEST OF MY KNOWLEDGE.

Donald C Baker

DONALD C. BAKER P.S. 6938
DATE: DEC. 21, 2009
FDB\KES
FILE NAME: WORK3\S-583-09\ERZ

PLAT APPROVED

3/29/2010

DONALD C. BAKER SURVEYING
138 N. CLAY STREET
MILLERSBURG, OHIO 44654
PH. 330–674–4788
FAX 330–674–6027